NOTE:

Paving falls and drainage on the rear terrace to be coordinated with civil engineer to allow for slot drain.

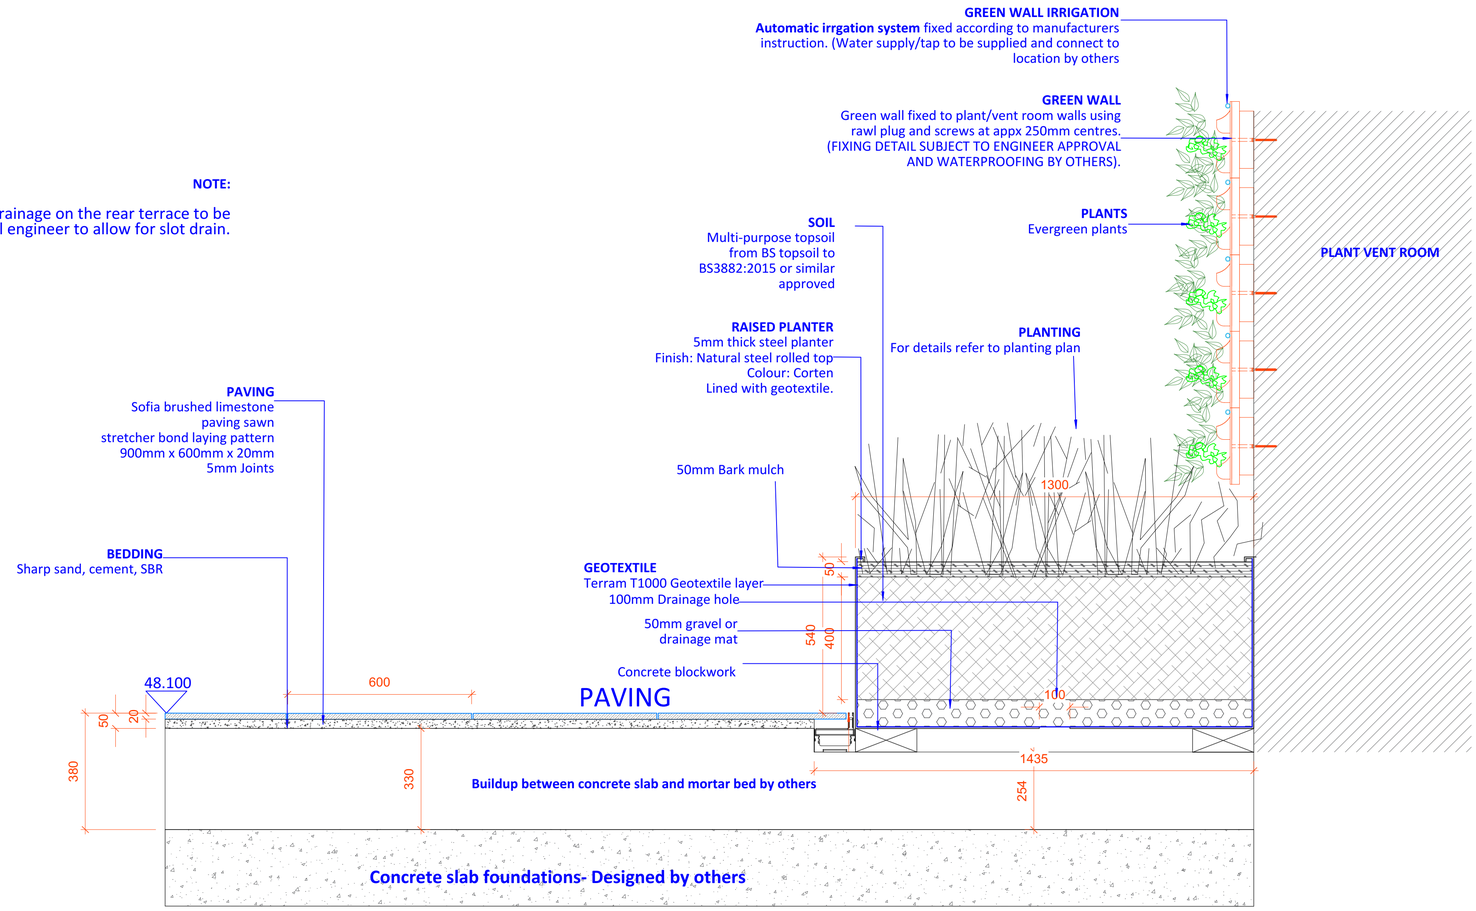

1 Detail Section - Rear garden terrrace to Plant /Vent room

1:10@A1

notes
1. Read in conjunction with all relevant Architects, Engineers & design team drawings & specifications
2. Any discrepancies must be drawn to the attention of the lead consultant in writing
3. All dimensions are in millimeters unless otherwise noted & are subject to checking on site prior to fabrication or ordering of materials
4. This drawing is the copyright of CLIFTON NURSERIES LTD. (and other consultants where referenced)

Drawing to be read in conjunction with Landscape Masterplan and Hardworks Plan

Any works to be carried out within the RPA to be hand dug.

rev	date	by	chk	notes
Orig	1 OCT	BL	PC	n/a

Clifton Nurseries Ltd., Woburn Hill, Addlestone, Surrey, KT15 2QG

project title
62 Avenue Road

drawing
Rear Garden Details - Page 2

job number **2643**
drawing number **2643-13-10**

status
TENDER

north

scale 1:10@A1

CLIFTON NURSERIES