1 Front garden levels
Scale: 1:50

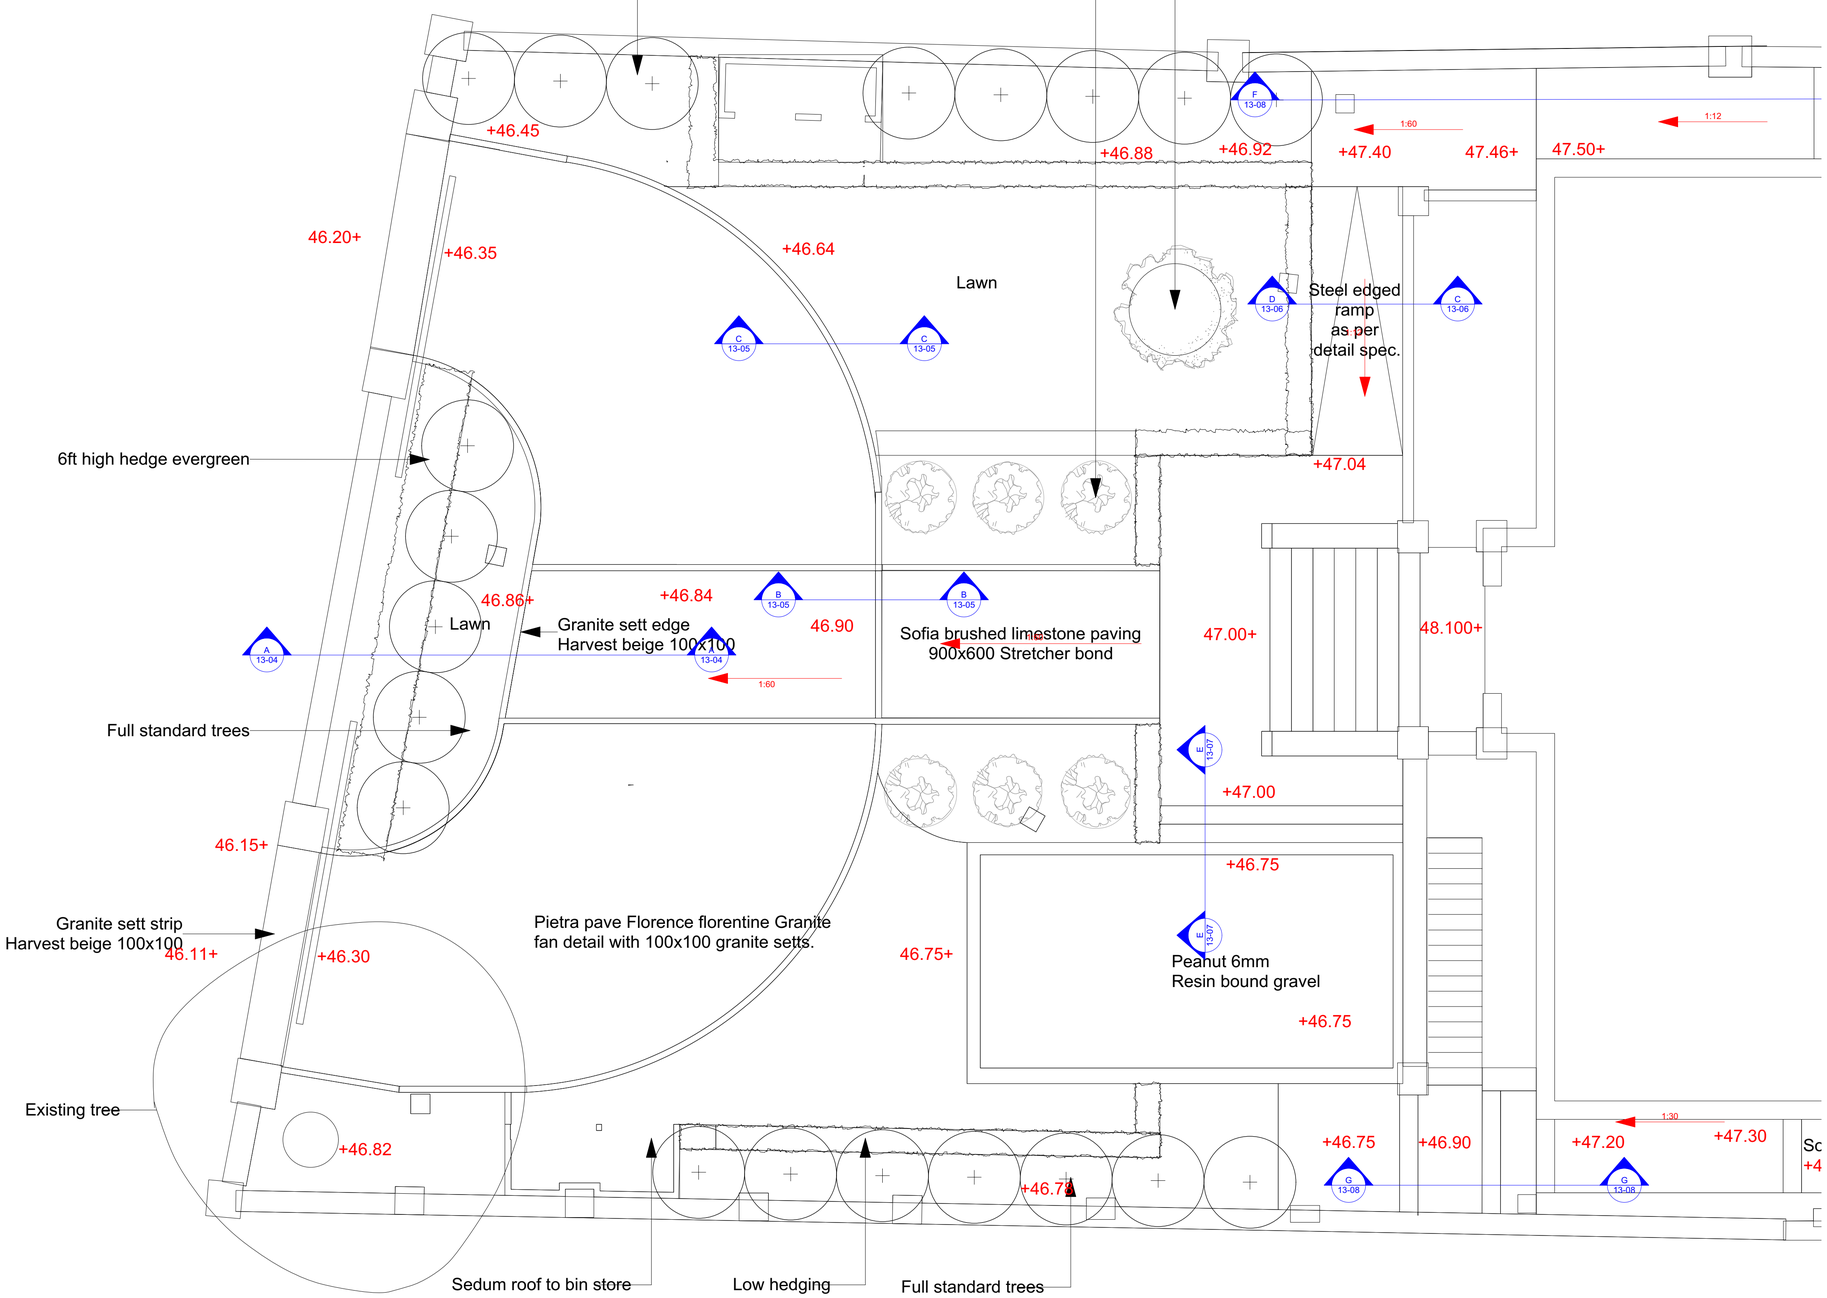

notes
1. Read in conjunction with all relevant Architects, Engineers & design team drawings & specifications
2. Any discrepancies must be drawn to the attention of the lead consultant in writing
3. All dimensions are in millimeters unless otherwise noted & are subject to checking on site prior to fabrication or ordering of materials
4. This drawing is the copyright of CLIFTON NURSERIES LTD. (and other consultants where referenced)

NOTE:

To be read in conjunction with Landscape Masterplan and Hardworks Plan drawings.

Any works to be carried out within the RPA to be hand dug.

+46.73 Finished levels

rev	date	by	chk	notes
RA	29 OCT 21	BL	PC	Amend drive sweep to B&W revL
Orig	1 OCT 21	BL	PC	n/a

Clifton Nurseries Ltd., Woburn Hill, Addlestone, Surrey, KT15 2QG

project title
62 Avenue Road

drawing
Front garden levels

job number **2643**
drawing number **2643-13-01**
status **TENDER**
scale 1:50@A1
north

CLIFTON NURSERIES