© DRAWNHOUSE LTD

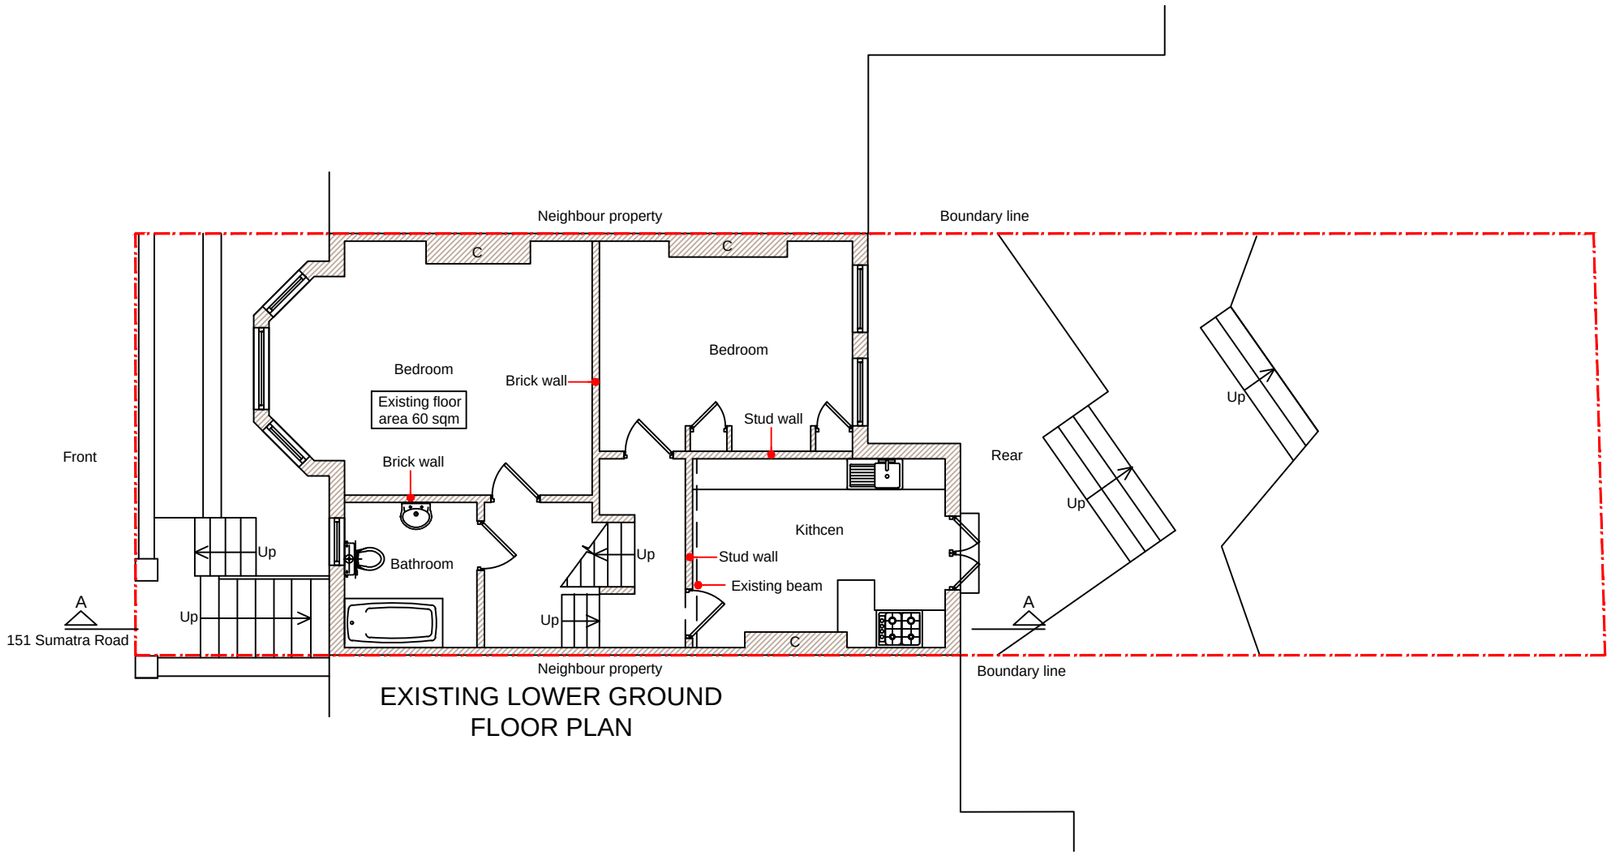

EXISTING LOWER GROUND FLOOR PLAN

0 1 2 3 4 5 M
Meters @ 1:100 @ A3

Copyright all rights reserved.
The contents of this drawing can not be copied without written permission of the
DRAWNHOUSE LTD

DRAWNHOUSE LTD
Agent
E.mail: office@drawnhouse.co.uk
Mob: +44 7999 329377

Project name: 151 Sumatra Road, London, NW6 1PN	Project number:	8781	Scale: A3 - 1:100
	Drawn:	AN	Drawing No: 01
Title: EXISTING LOWER GROUND FLOOR PLAN	Revision:		Date: January 2022