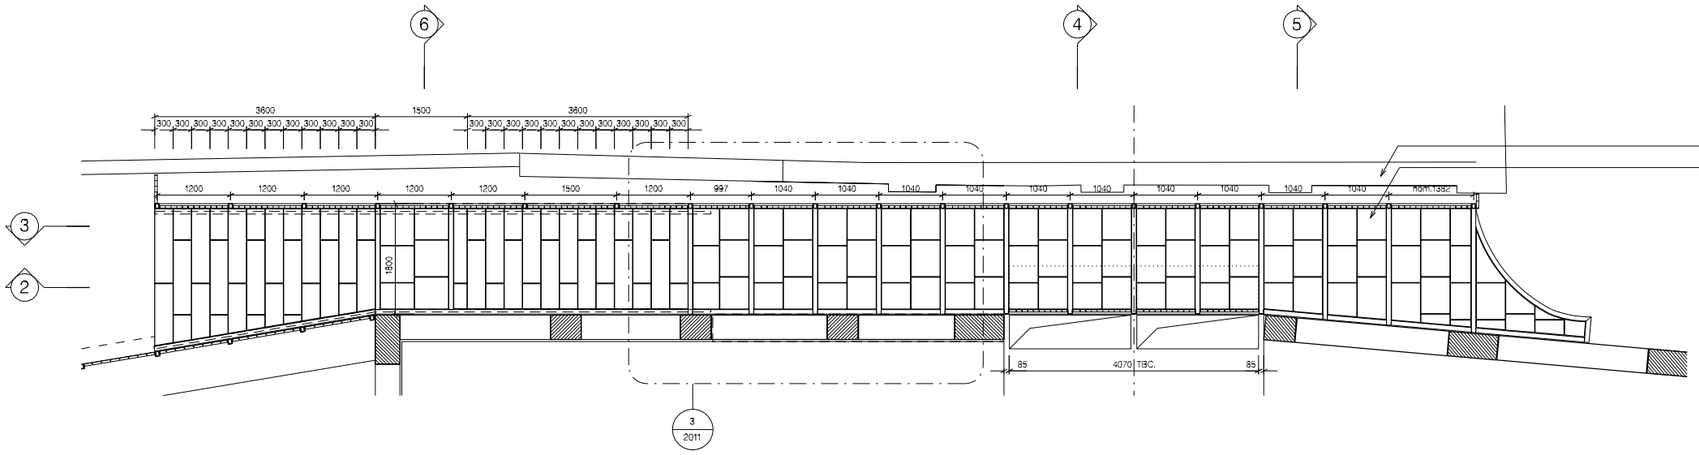

1 PLAN

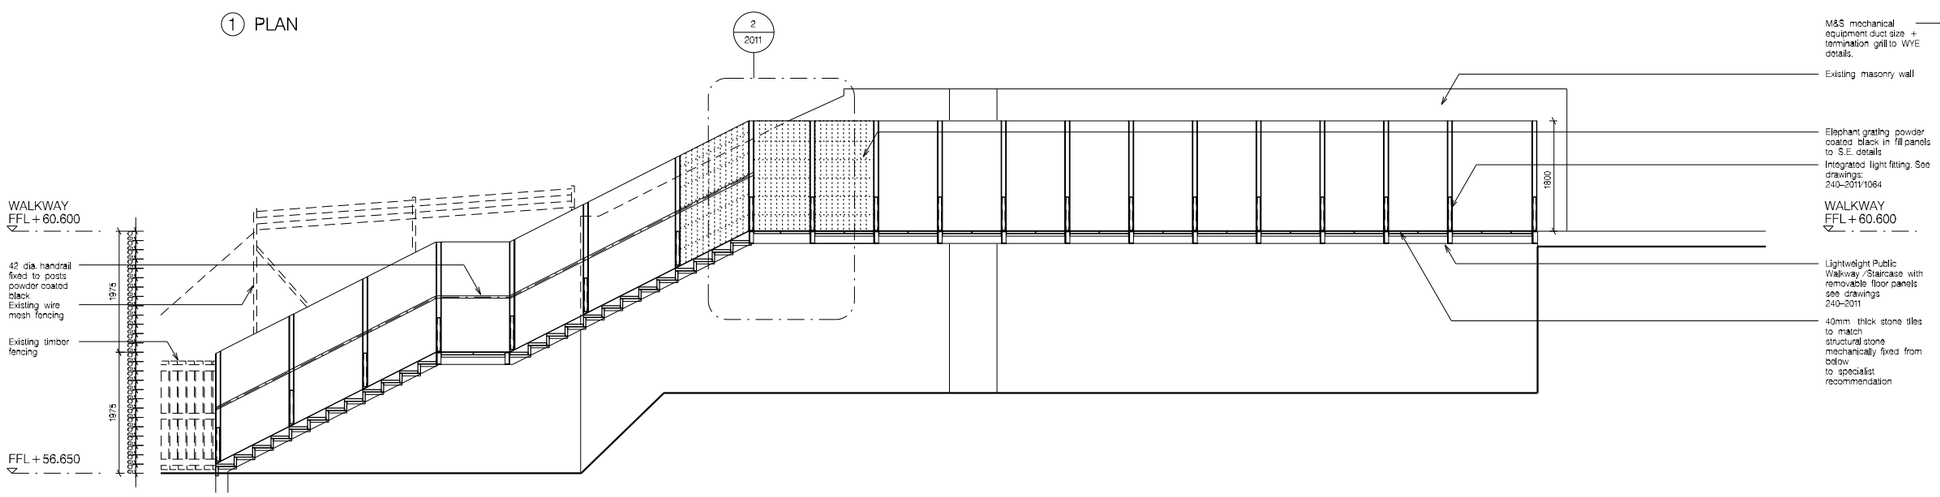

2 LONG SECTION /ELEVATION

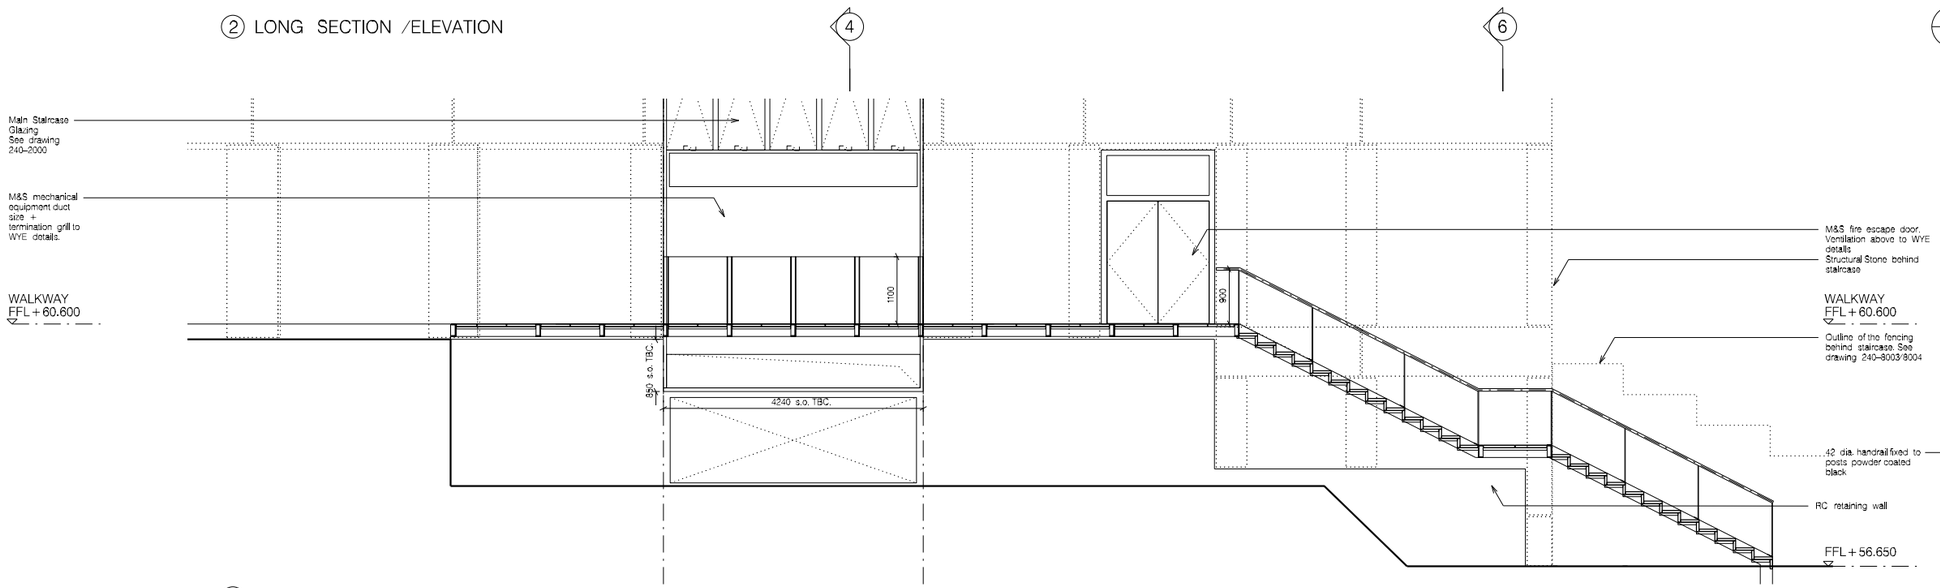

3 LONG SECTION /ELEVATION

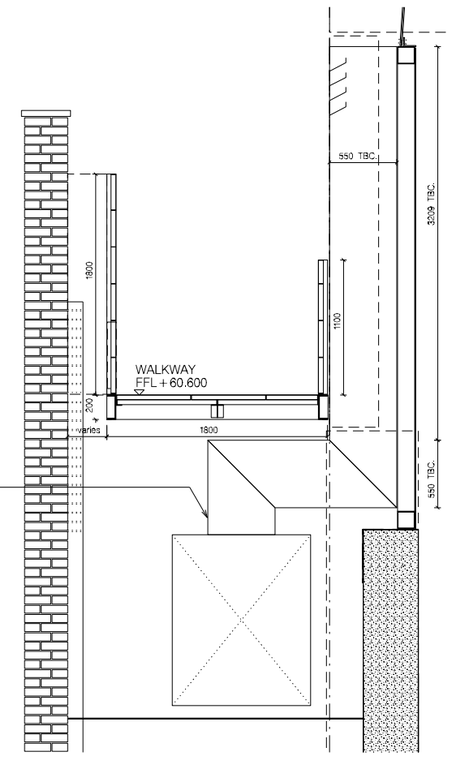

4 SHORT SECTION 1:50@A3

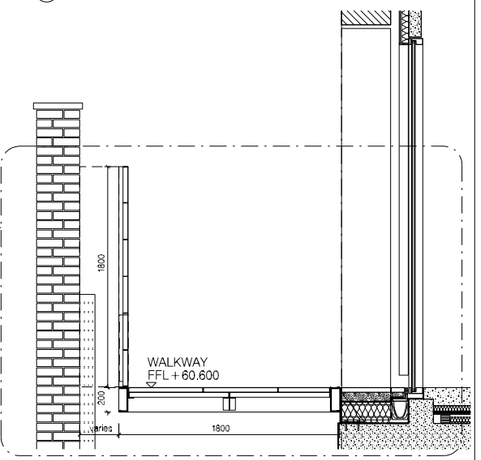

5 SHORT SECTION 1:50@A3

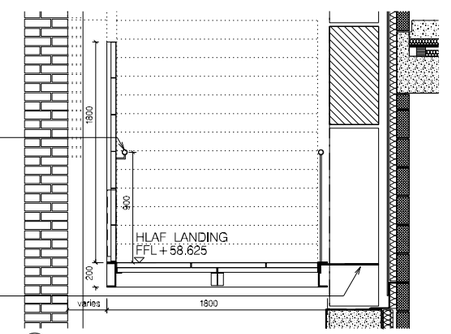

6 SHORT SECTION 1:50@A3

REVISION:	PURPOSE:	DATE:
A	ISSUED TO PLANNING	19.04.2018

1. This design and these drawings are the sole copyright of Amin Taha Architects, 13 Clerkenwell Close, London EC1R 0AA. T. 020 7253 9144 F. 020 7253 9555.
2. Do not scale from this drawing in either paper or digital form. Use written dimensions only. To check drawing has been printed to the intended scale this bar should be 50mm long @A1

I=Information, C=Comment, P=Planning, T=Tender, S=Construction

GROUPWORK
12 – 13 CLERKENWELL GREEN, LONDON, EC1R 0QJ

CLIENT: 317 Finchley Road

PROJECT: 317 Finchley Road London NW3 6EP

DWG TITLE: Proposed Basement Plan

REVISION:	DATE:	SCALE:
A	SEP 2017	@ A1 1:50 @ A3 1:100
DWG No: 240 – 2010	PURPOSE OF ISSUE: P	DB: DK / CB: AT