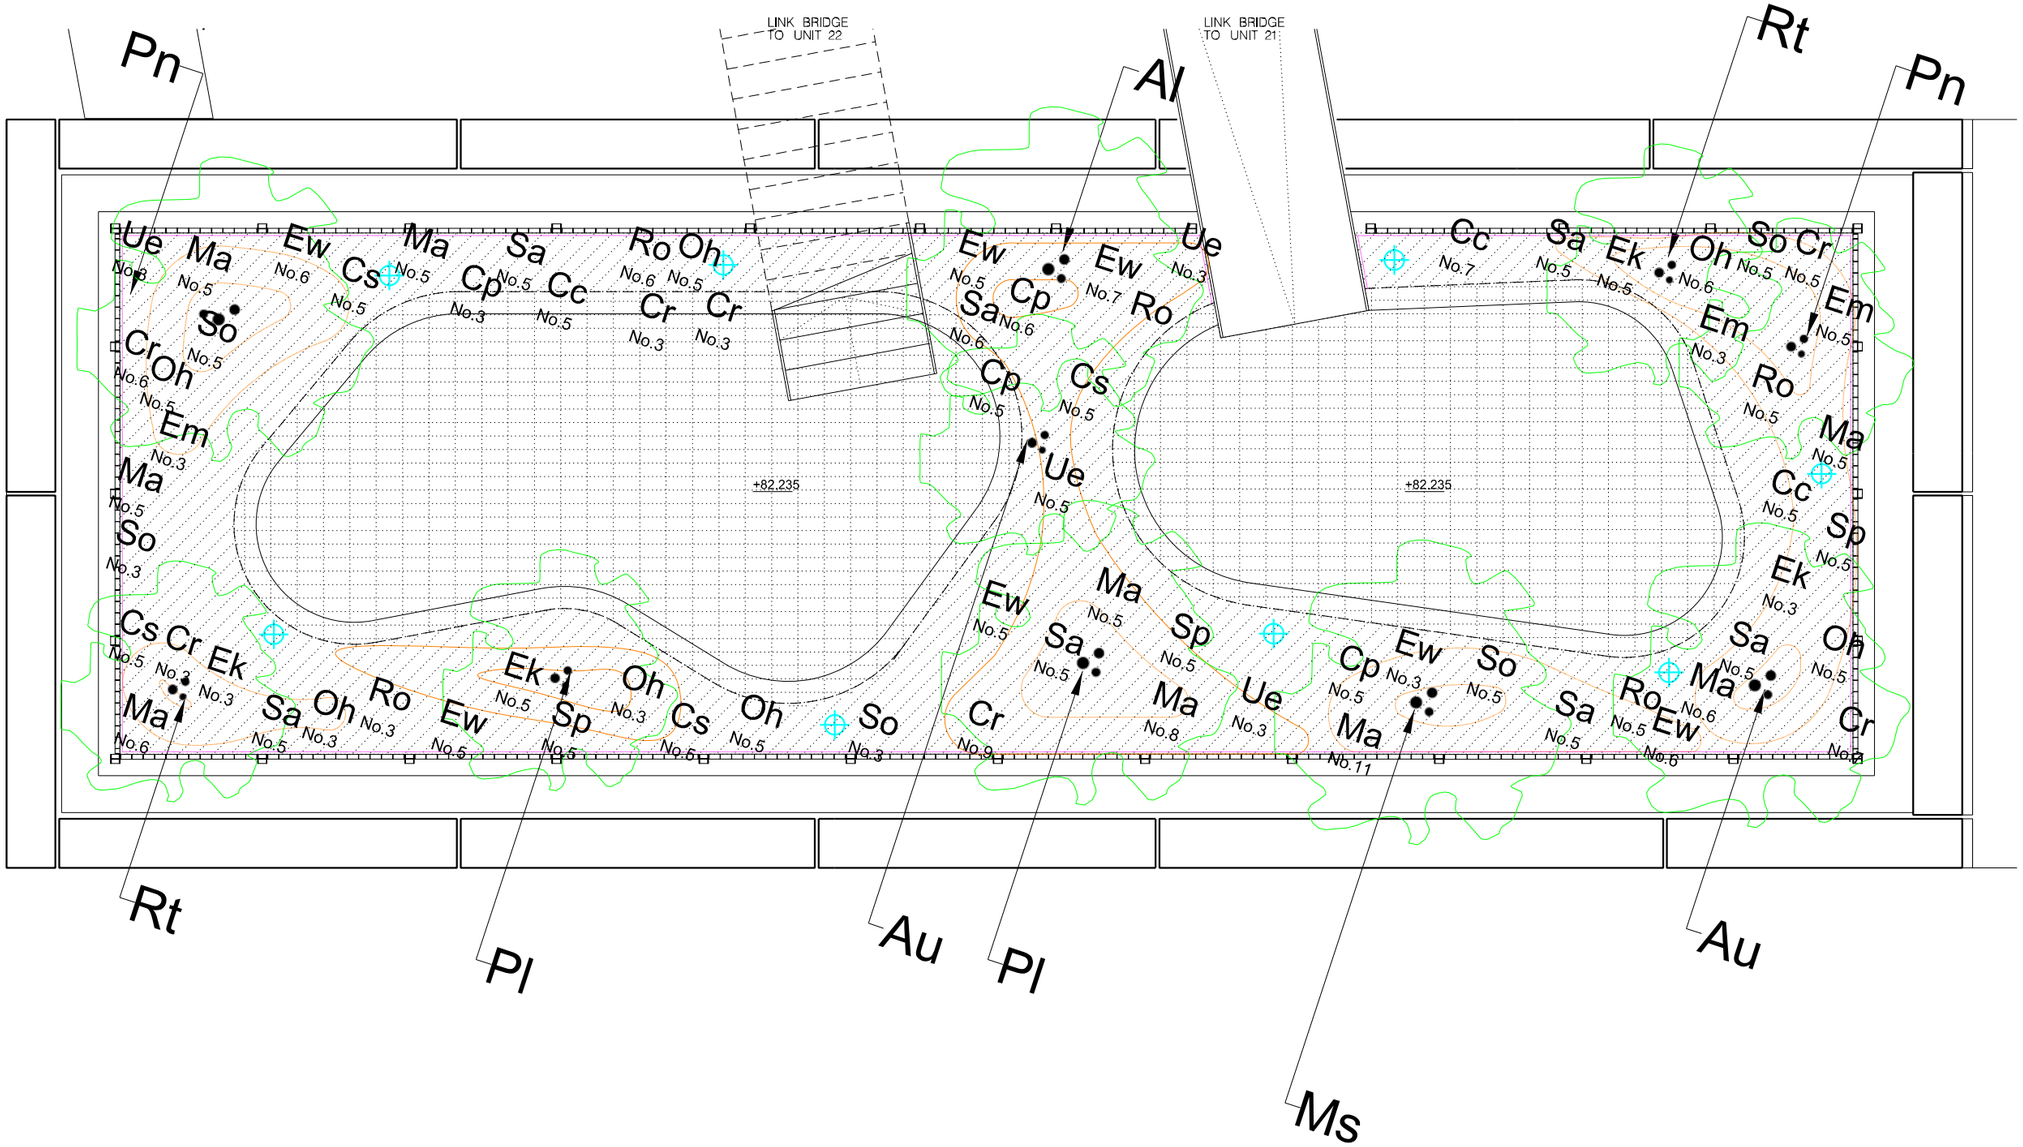

Hardworks

Metal edging to raised planter beds
Location: to roof garden terraces
Profile: Varies
Finish: Corten steel

Bat Boxes 3 No.
nhbs 1FF Schwegler Bat Box
Product No. 174821
All bat boxes to be placed on main tree stem min. 4m from FFL level

Lighting
Hunza Tier Light No.15
Colour to be Specified by the landscape architect

+67.400 Levels

+0.75 Local Levels

Phase 2 paving

P1 Pavement Type 1
Refer to Landscape Details

P2 Pavement Type 2
Refer to Landscape Details

P3 Pavement Type 3
Refer to Landscape Details

P4 Pavement Type 4
Refer to Landscape Details

P5 Pavement Type 5
Refer to Landscape Details

Softworks

Proposed semi-mature street trees
Pinus pinea
3m clear stem 4.5-5m ht
Refer to planting schedule
240 - 9007

Proposed multi stem trees
Refer to planting schedule
240 - 9007

Proposed Fastigiate trees
Refer to planting schedule
240 - 9007

Planting mounds
for large tree rootballs
0.5-0.75m ht

Shrub/Herbaceous/Grass understorey planting.
Refer to planting schedule
240 - 9007

Vc Climbing plants
Refer to planting schedule
240 - 9007

Pn Tree species abbrev.
Refer to planting schedule
240 - 9007

GENERAL NOTES:

1. All drawings and specifications are to be read in conjunction with each other. Any conflict found within the complete set of drawings and exiting site conditions must be reported to the principal consultant immediately.

1000's series- lighting layouts
8000's series - external works
9000's series - planting schedule

2. Refer to M+E consultant drawings for detailed services information.

3. Finished topsoil levels to be 25mm higher than adjoining surfaces kerb to allow for settlement.

4. All subsoil and topsoil depths referred to are minimum unless stated otherwise.

5. All dimensions are to finished surface levels.

6. All landscape construction drawings to be read in conjunction with soft landscape specification for details on planting. Refer to plant schedule for details on species, sizes and specification of plants.

7. All topsoil and subsoil works to be in accordance with topsoil specification.

8. All works and materials to be in accordance with current applicable statutory legislation and British standards.

9. Sub- base thickness for full depth construction is based on2-3% CBR. Contractor to verify actual CBR value on site by carrying out test as various formations as directed by Engineer.

10. This drawing is not for construction and is to be used for PLANNING ONLY.
8000's series - external works

REVISION:	PURPOSE:	DATE:
A	ISSUED FOR PLANNING	19.04.2018

1. The design and these drawings are the sole copyright of Amin Taha Architects, 13 Clerkenwell Close, London EC1R 0AA. T. 020 7253 9444 F. 020 7253 9555.

2. Do not scale from this drawing in either paper or digital form. Use written dimensions only. To check drawing has been printed to the intended scale this bar should be 50mm long @A1

I = Information,
C = Comment,
P = Planning,
T = Tender,
S = Construction

GROUPWORK
12 – 13 CLERKENWELL GREEN, LONDON, EC1R 0QJ

CLIENT: 317 Finchley Road

PROJECT: 317 Finchley Road
London NW3 6EP

DWG TITLE: Proposed 7th Floor Roof Garden Plan

REVISION:	DATE:	SCALE:
A	SEP 2017	@ A1 1: 25 @ A3 1:50

DWG No:	PURPOSE OF ISSUE:	DR:	CH:
240 – 8011	P	DK	AT