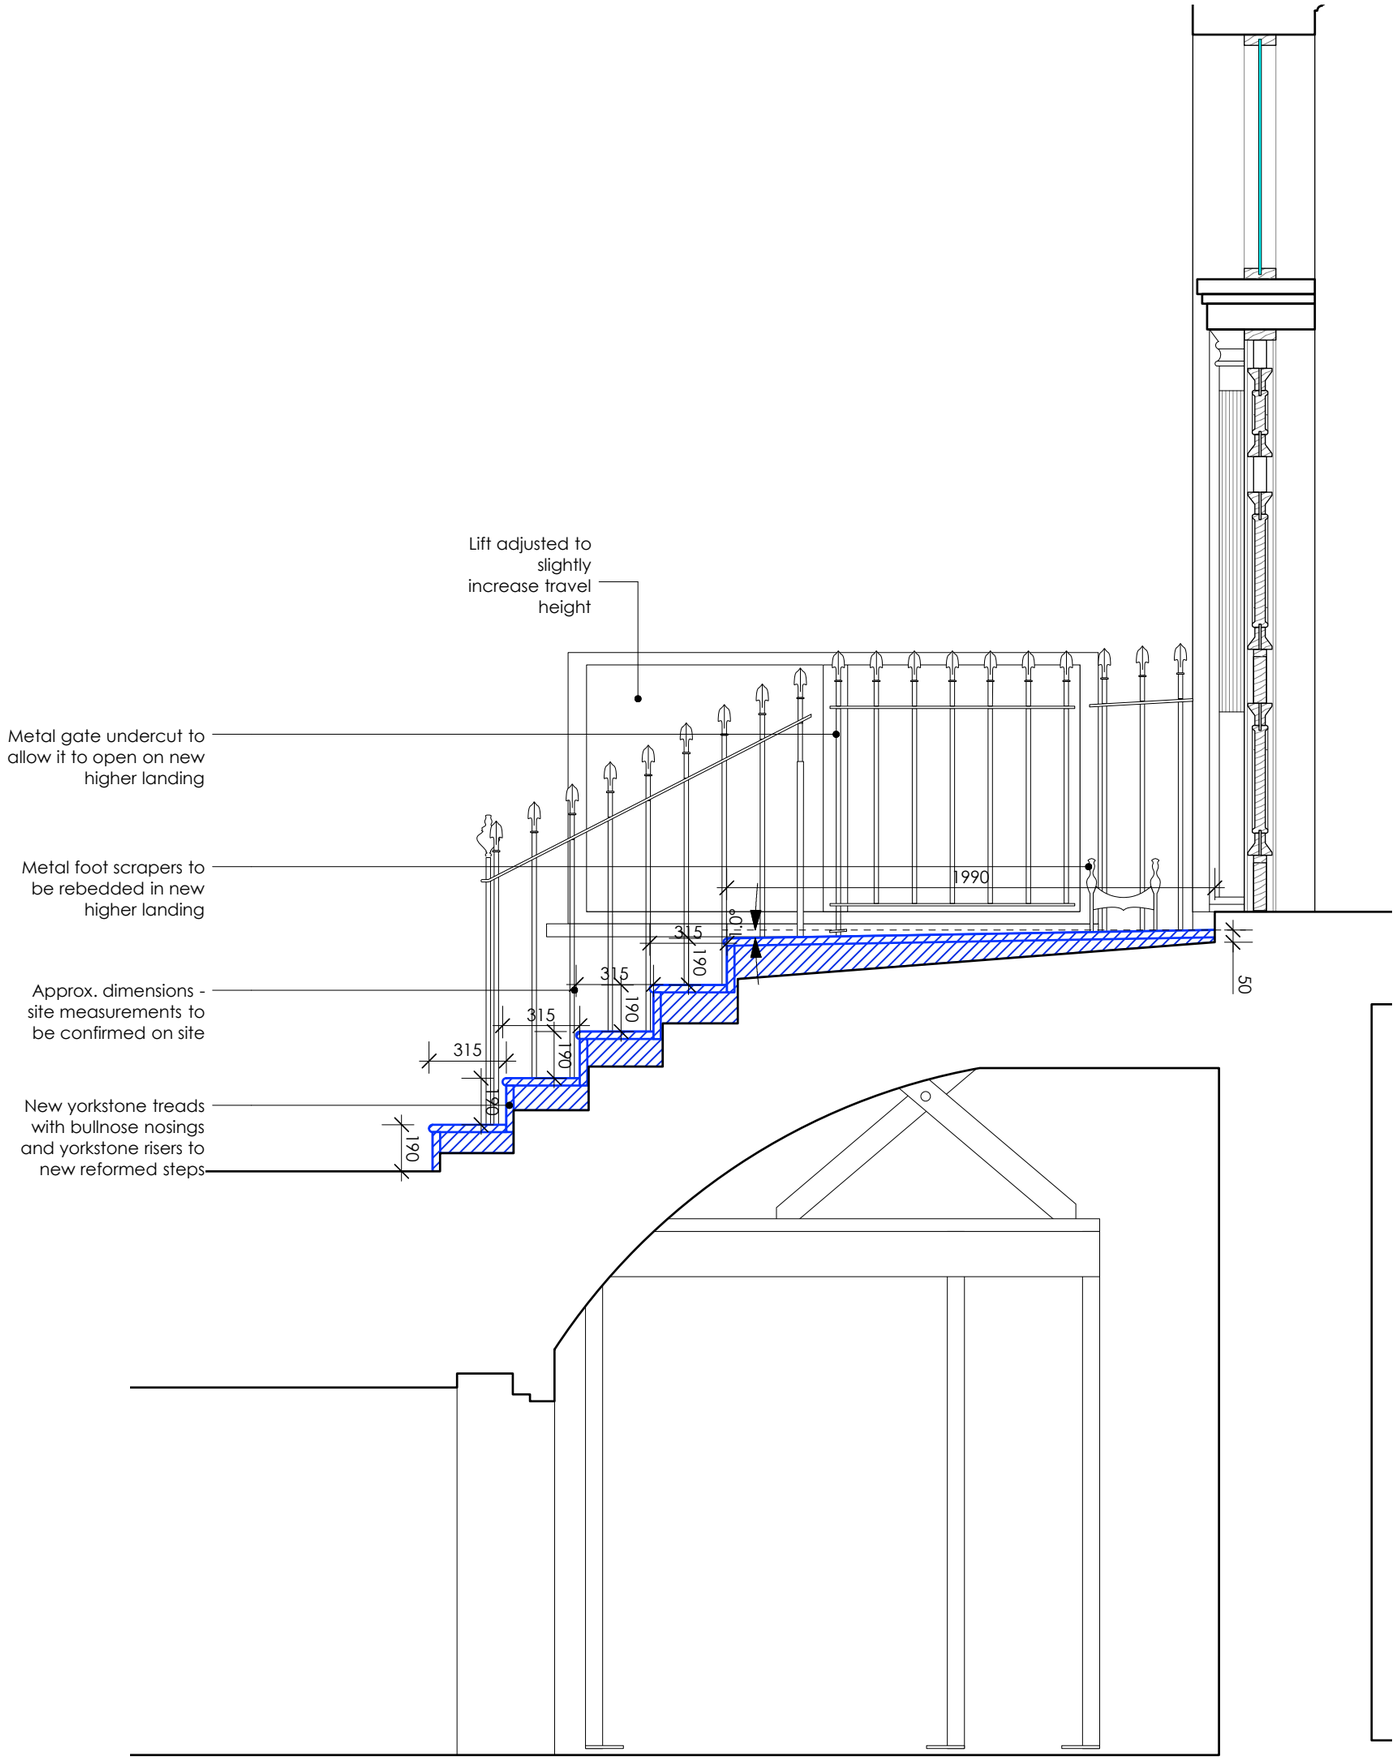

Proposed Section BB

NOTES

This drawing is © Barbara Weiss Architects Ltd.

1. Do not scale from drawing.
2. All dimensions in millimeters unless noted otherwise.
3. No deviation may be made from the details shown on this drawing without the prior permission of the Architect. Any discrepancy between this and any other documents shall be referred immediately to the Architect. IF IN DOUBT ASK.
4. All dimensions to be verified on site.
5. Unless otherwise stated all levels to be AOD.
6. This drawing is the property of Barbara Weiss Architects and is issued on the condition it is not reproduced, retained or disclosed to any unauthorised person, either wholly or in part without written consent.

KEY

NB all dimensions approximate, site measurements to be confirmed on site

Existing

New

Revision Cloud

Abeyance Cloud

A	07/01/2022	Steps amended	MM	KS	BW

Revisions By Chk App

0 0.5 1.0m

BARBARA WEISS ARCHITECTS LTD

MILLBANK TOWER, 21-24 MILLBANK, LONDON SW1P 4QP Tel. 020 7222 4935

Client	**Wiener Library**		
Project	**29 Russell Square / Wiener Library**		
Drawing Title	**Proposed Section BB**		
Status	Planning		
Scale 1:25@A3	Date June 2021	Drawn MG	
Job no. **2102**	Dwg no. **PL(02)02 A**	Rev no. **A**	