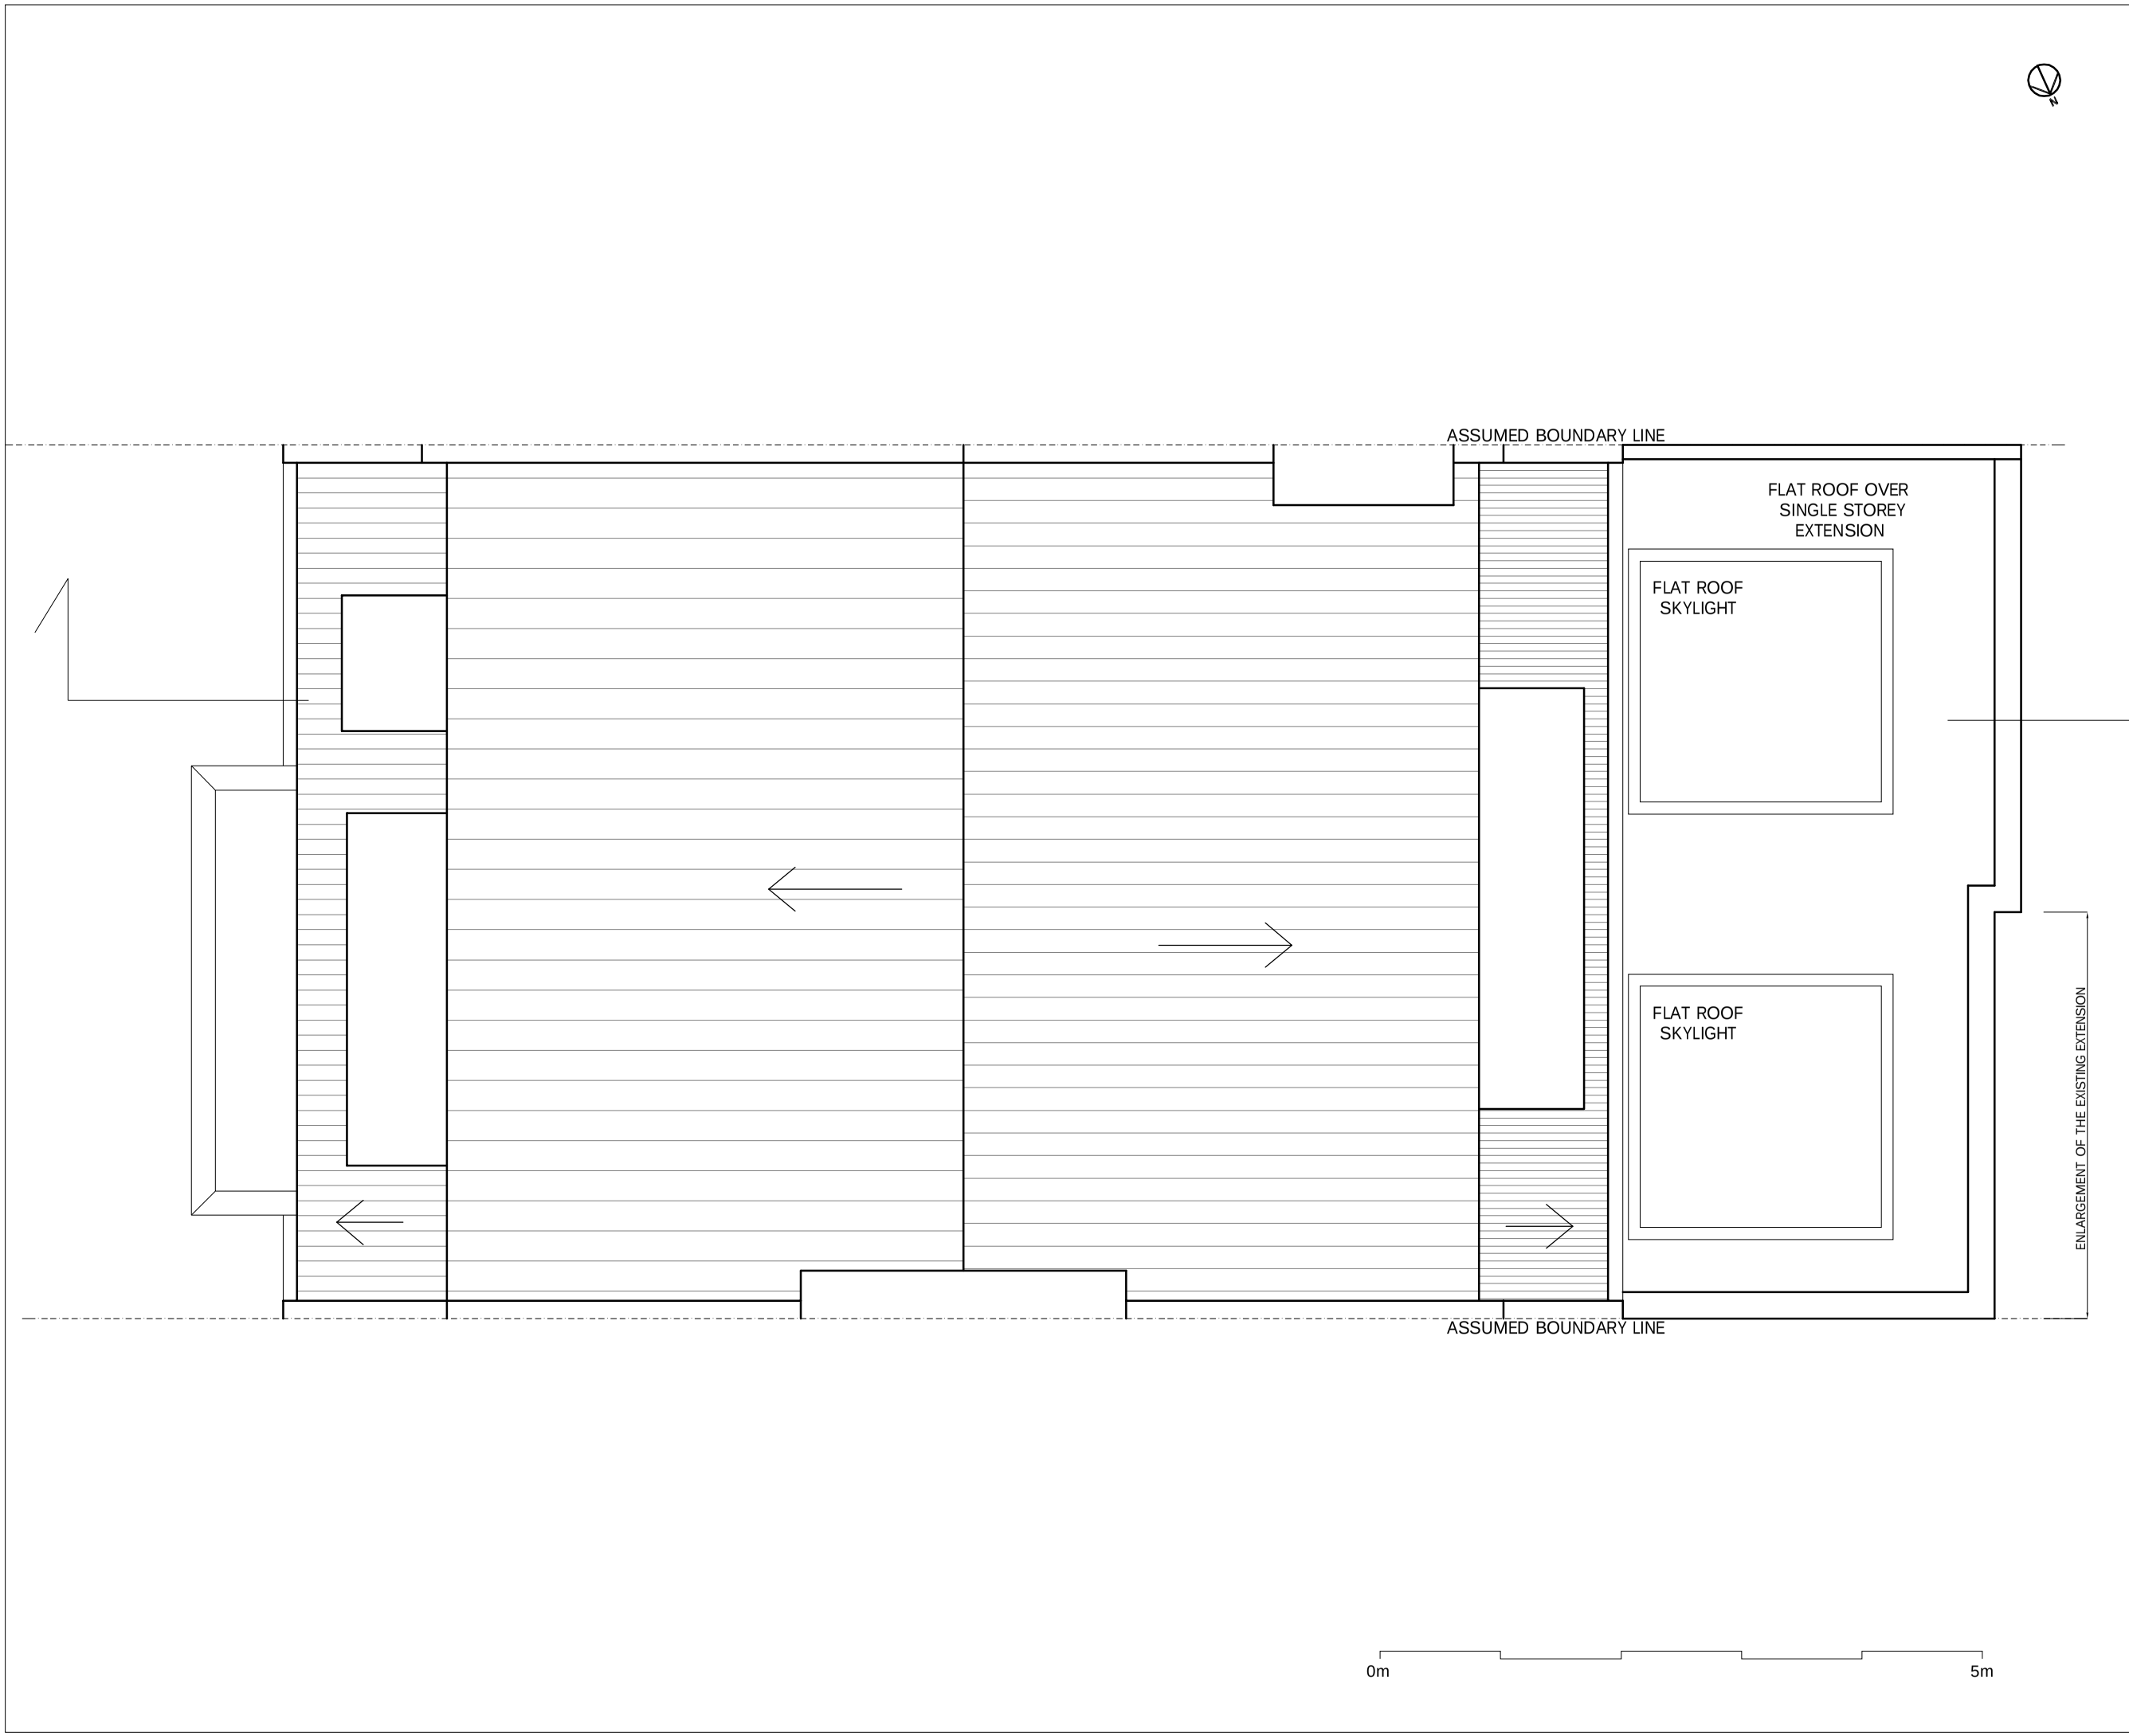

REVISIONS

REV	DATE	REVISION NOTES:
A	2021.11.19	EXTENSION SET BACK BY 200 mm

KEY

NOTES

1. Do not scale from this drawing.
2. All dimensions to be checked on site by the contractor and such dimensions to be his responsibility.
3. Report all drawing errors, omissions and discrepancies to the architect/designer.

KASIA WHITFIELD DESIGN

KASIAWHITFIELD@GMAIL.COM
T: 020 75869624
M: 07985035333

JOB

52 HOWITT ROAD
LONDON NW3 4LJ

TITLE

PROPOSED ROOF PLAN

DATE	SCALE	STATUS
2021.07.01	1:50@A3	PLANNING

PROJECT NO.	DRAWING NO.	REVISION
HR52.2	PP02	A