Sample of LED brick light

Sample of Frameless Glass Conservatory

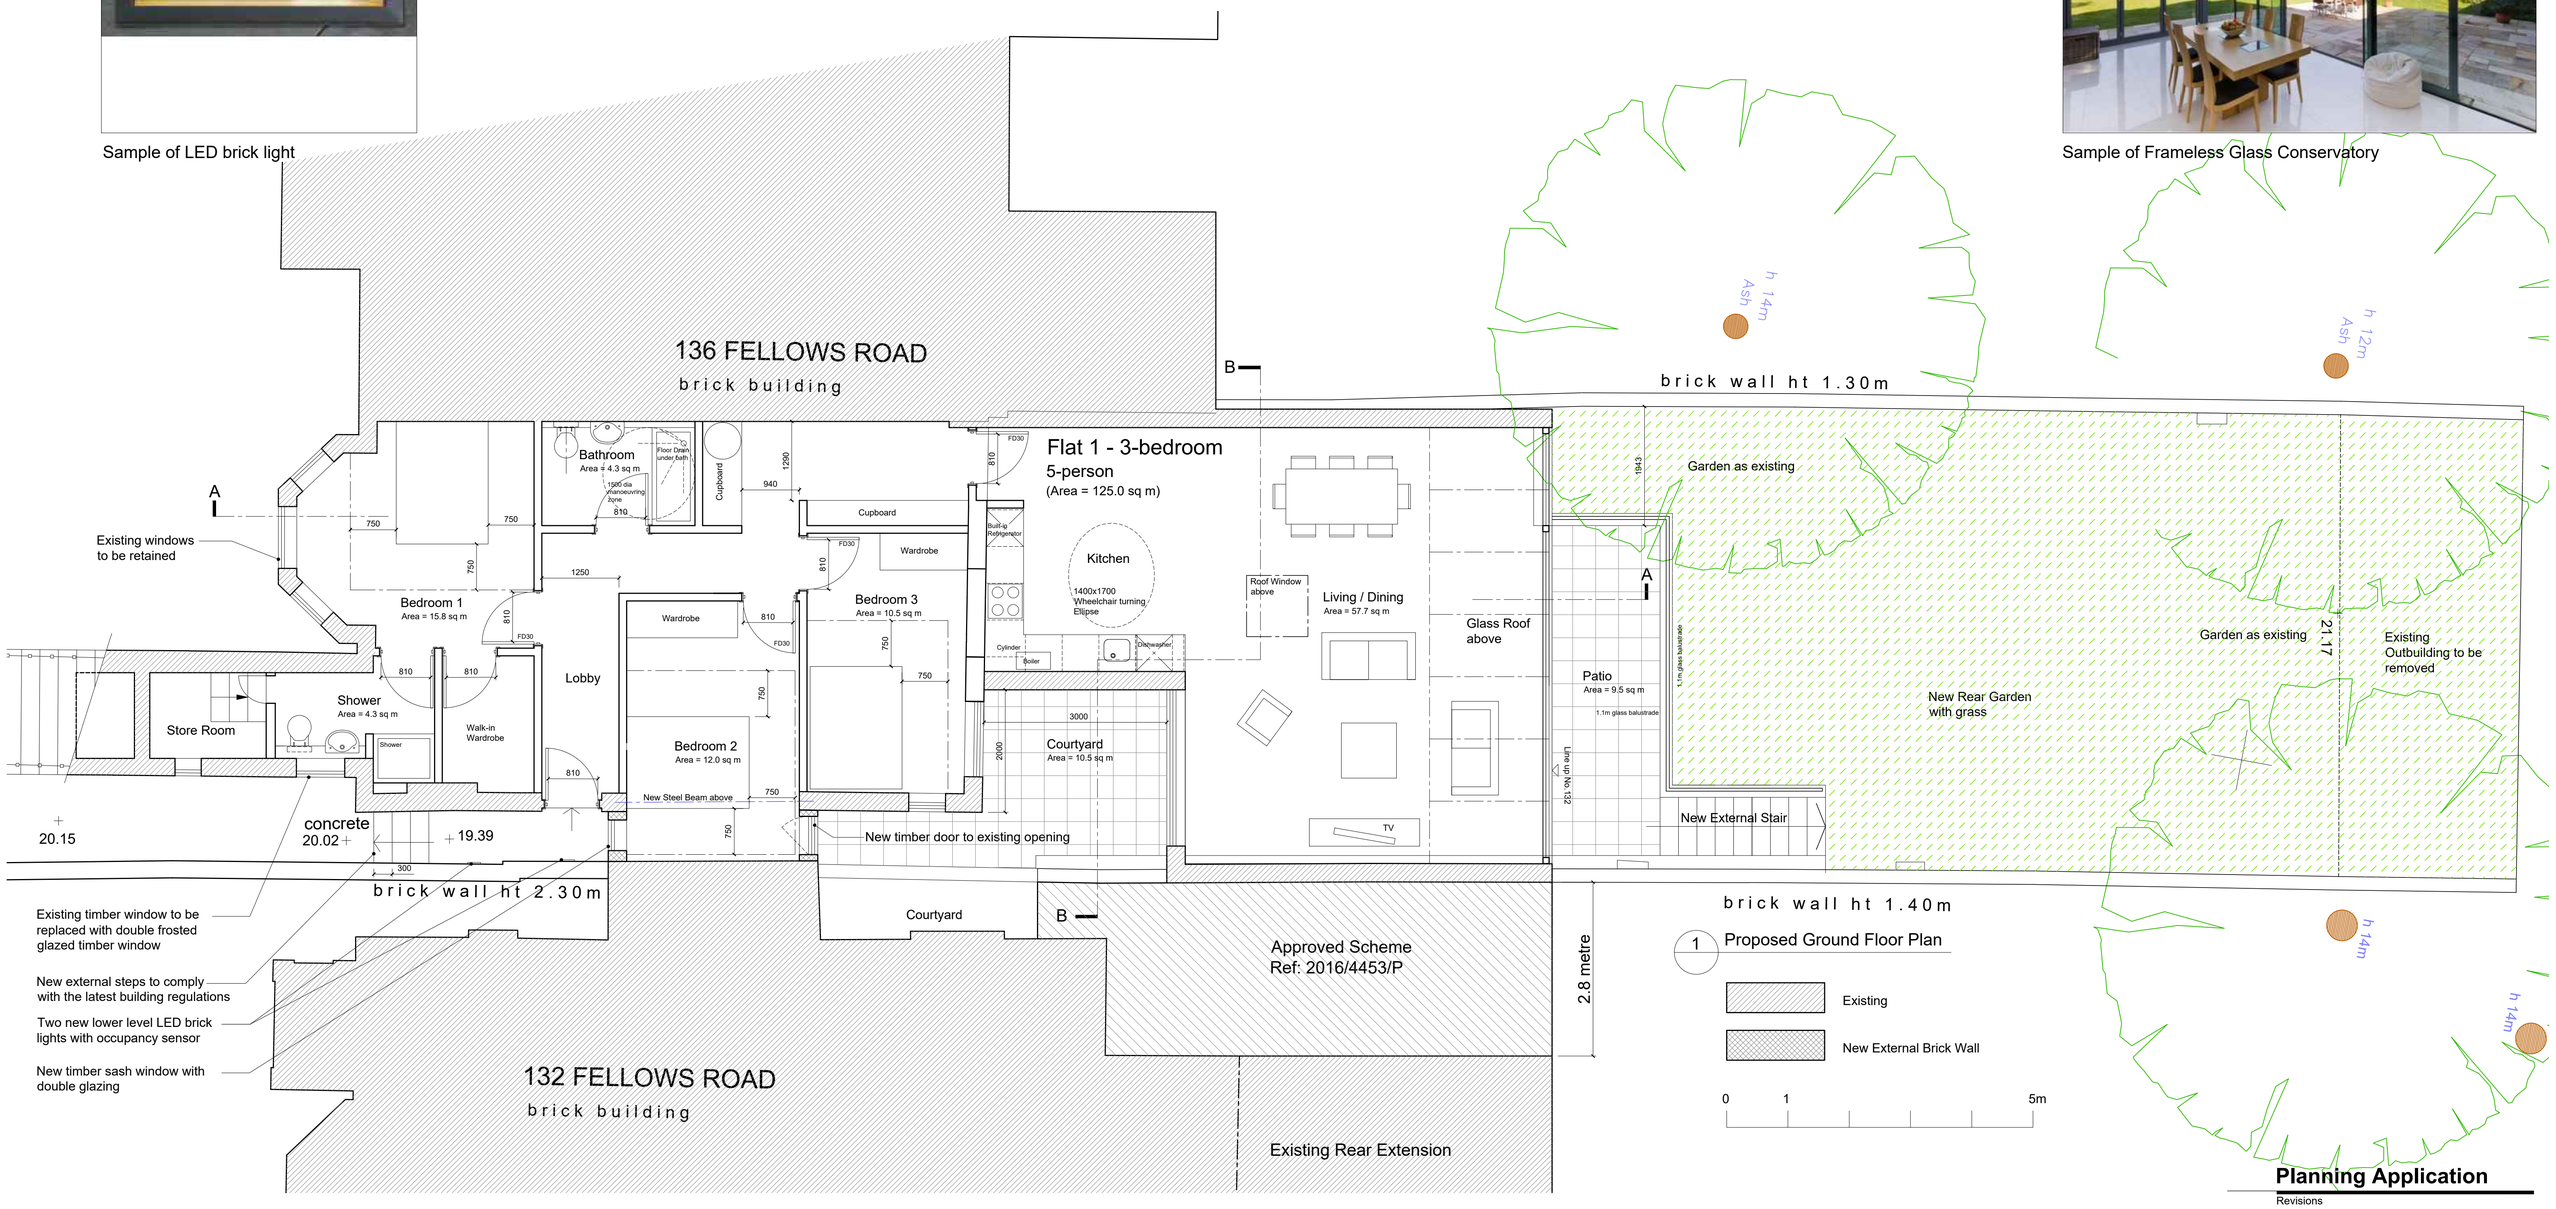

Planning Application

Revisions

A	AUG 15	Revise the scheme to address the pre-planning comments
B	SEP 15	Change the upper section of rear garden layout
C	SEP 15	Change the rear sunken courtyard layout
D	SEP 16	Revise the scheme to single storey rear extension
E	OCT 16	Add the detail of the lower level entrance lights
F	JAN 17	Revise the layout of the rear extension
G	JAN 17	Revise the layout of the rear extension
H	OCT 20	Issue for Planning Application
J	JAN 22	Address planning officer's comment

Ko Architects
Office 18 Network Business Centre
329-339 Putney Bridge Road | London SW15 2PG
T 020 8780 3397
E postbox@koandpartners.co.uk

Client: **Mr M Nourani**
Project: **134 Fellows Road, London, NW3 3JH**
Dwg: PROPOSED GROUND FLOOR PLAN

Dwg No: 430-A-006 Revision: J
Date: JAN 2022
Scale: 1:50@A1