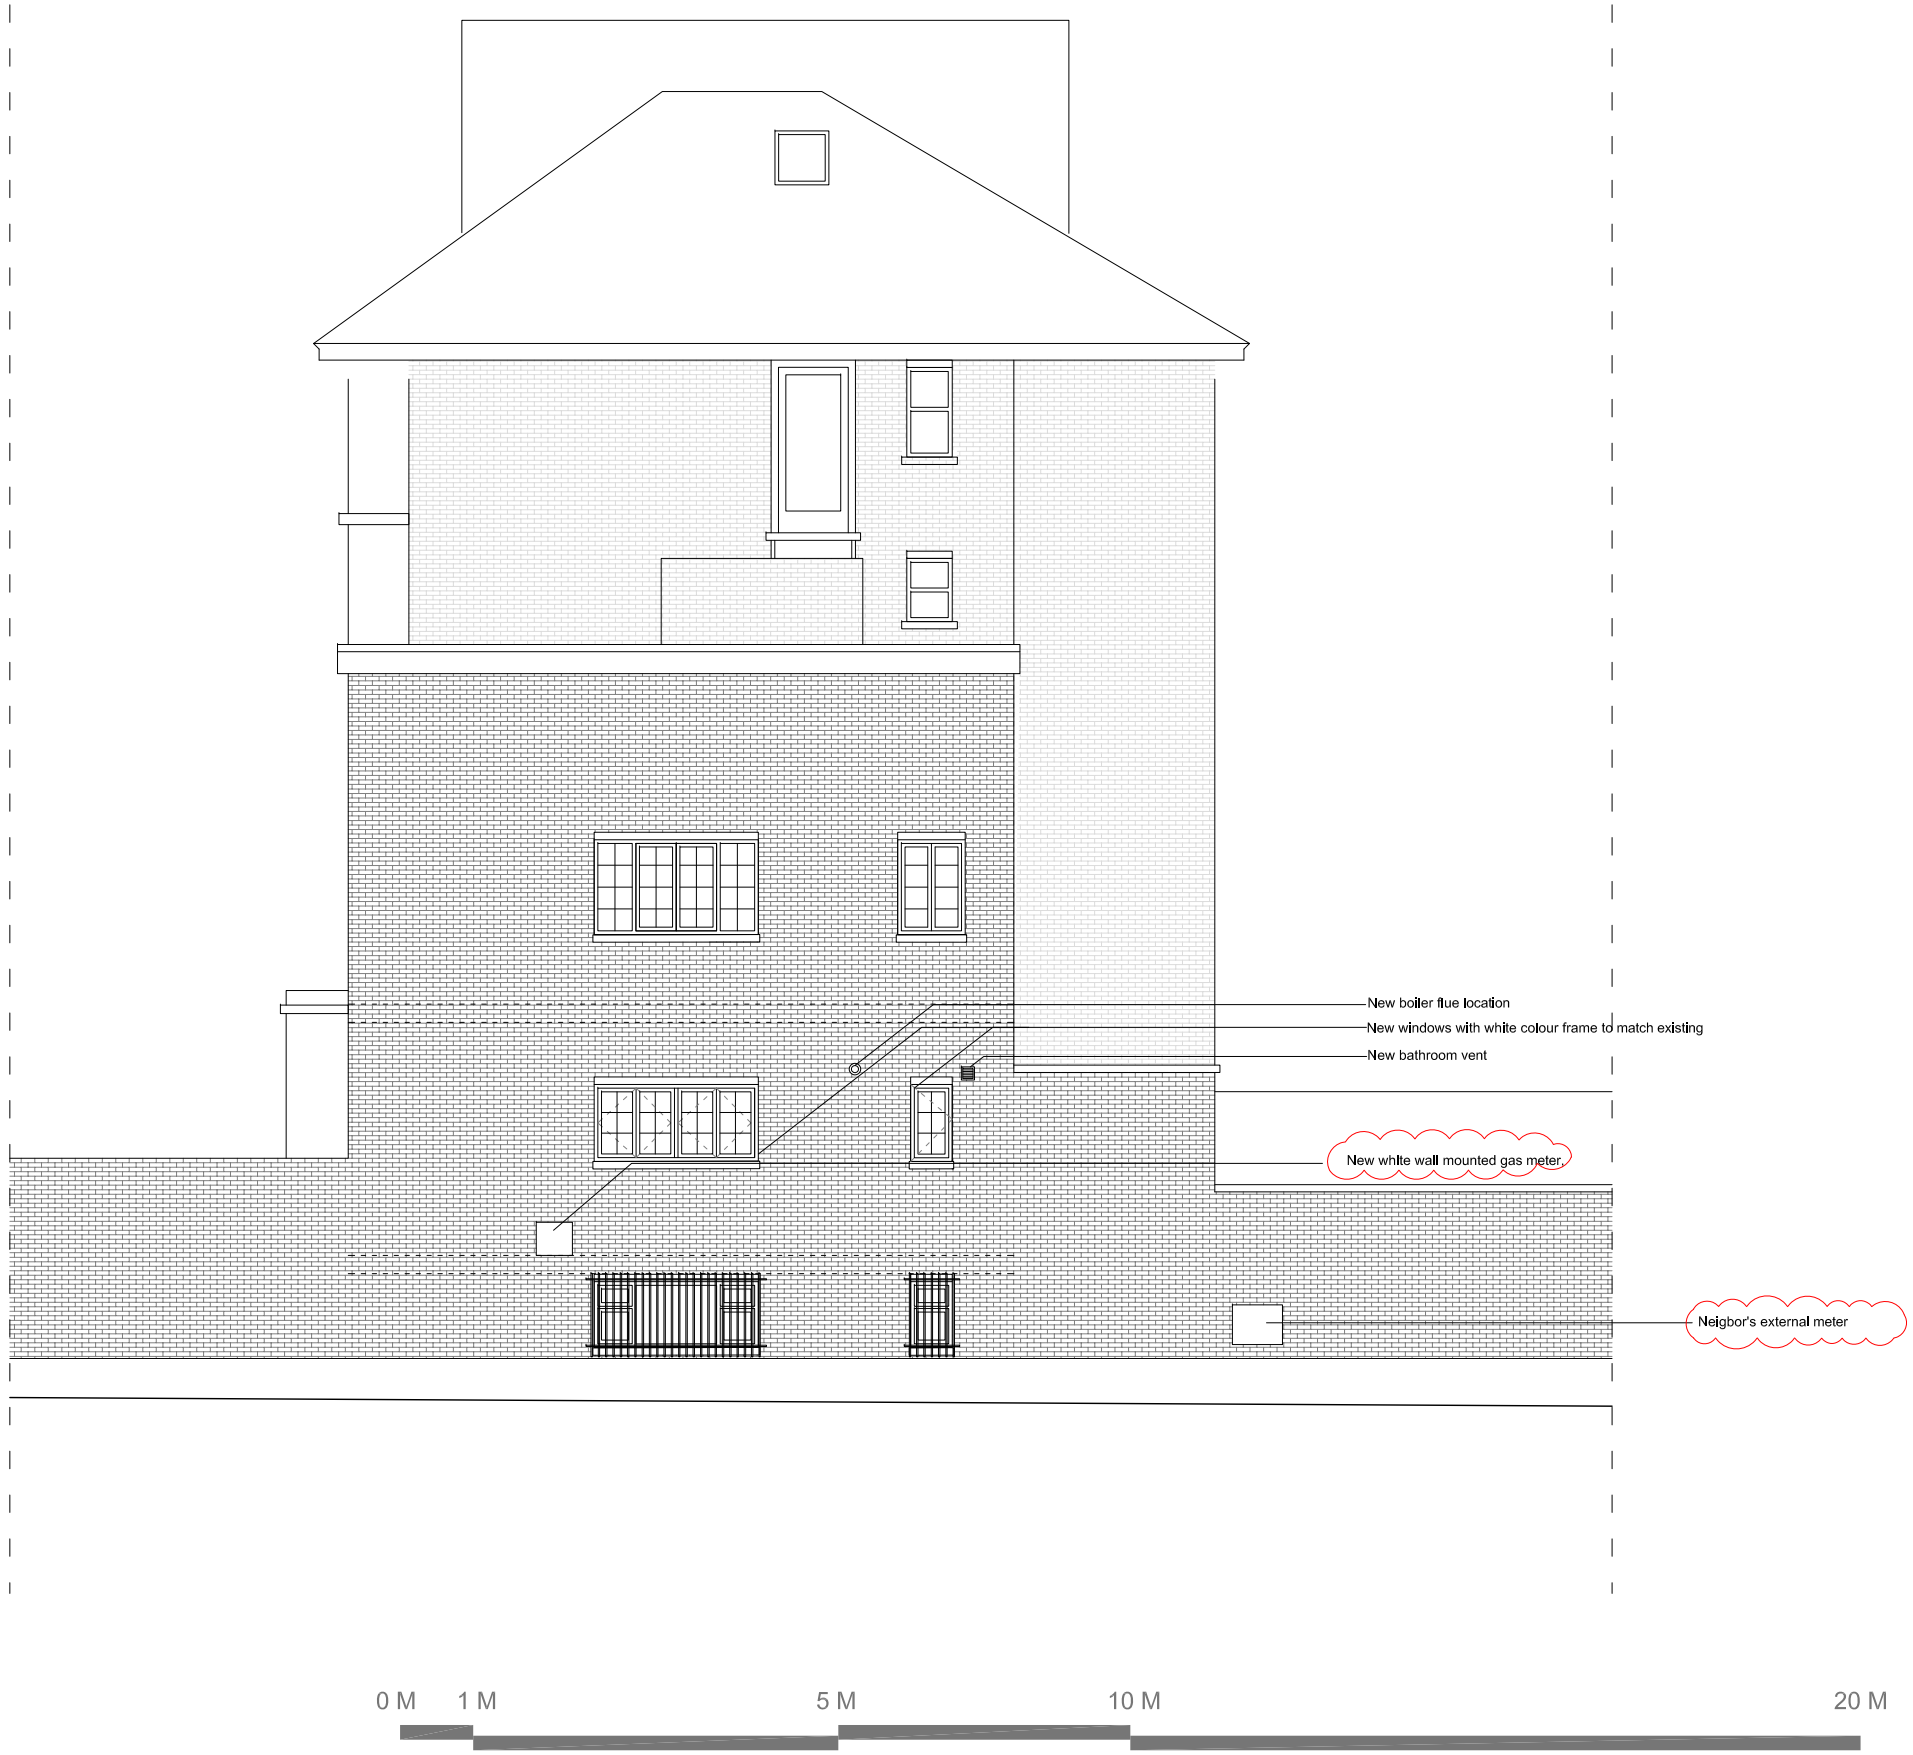

NOTES:

1. DO NOT SCALE FROM THIS DRAWING
2. ALL DIMENSIONS ARE IN METERS UNLESS OTHERWISE SPECIFIED
3. TO BE CONSTRUCTED IN ACCORDANCE WITH BRITISH STANDARDS
4. ALL MEASUREMENTS ARE SUBJECT TO CONFIRMATION BY THE CONTRACTOR DURING THE WORKS ON SITE.
5 THIS DRAWING IS TO BE READ IN CONJUNCTION WITH ALL RELEVANT ARCHITECTURAL AND ENGINEER DRAWINGS AND SPECIFICATIONS
6 THIS DRAWING IS A CONCEPT LAYOUT NOT FOR CONSTRUCTION PURPOSES

REV.	DATE	COMMENTS

PROJECT:
FLAT 2
47 REGENT'S PARK ROAD
NW1 7SY

CLIENT:

ARCHITECTURAL DRAWINGS

DRAWING NO: AP221 REVISION NO: R2

DRAWING

PROPOSED SIDE ELEVATION

APPROVED BY

DRAWN BY

1/100@A3

10/01/2022

KOKORELIAARCHITECTS
18 E TENTER ST WHITECHAPEL, LONDON E1 8DN/ WWW.KOKORELIA.COM