1 SECTION BB
1:25

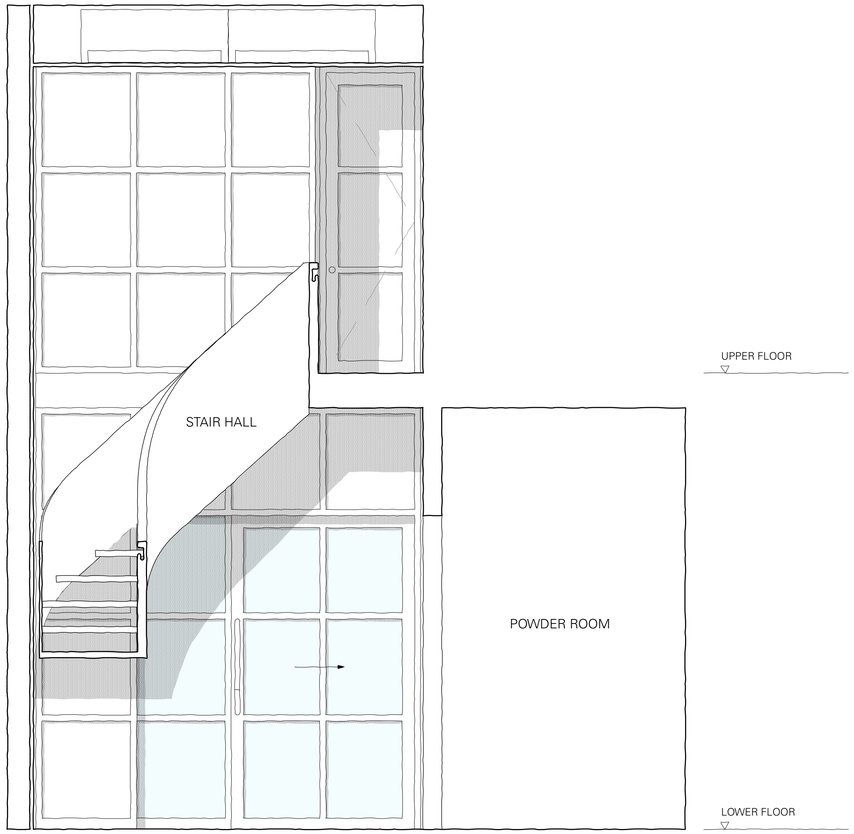

2 SECTION CC
1:25

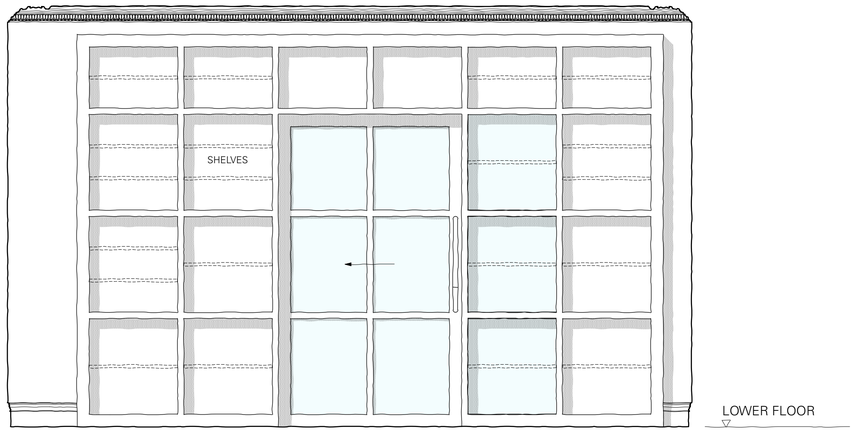

3 PROPOSED LIVING ROOM DOOR
1:25

SCALE 1:25 @ A1
0 0.5 1.0 1.5 2.0 2.5m

© Do not scale working dimensions from this drawing. Read drawings in conjunction with all relevant consultant drawings and specifications. In case of incongruencies between information - consult the architect for final decision. Deviations from these drawings shall not be made without first consulting the architect.

NOTES

CHECK	REVISION NOTES	DATE	REV.
HC	ISSUED FOR PLANNING	10.01.2022	P0

25c FITZROY SQUARE
LONDON
W1T 6ER

PROPOSED INTERIOR ELEVATIONS

PLANNING
DRAWING STATUS

JOB NO.	SCALE (AS SHOWN)	DRAWING NO.	REV
375	1:25	303	P0

TC A
Thomas Croft Architects
Studio 117
Great Western Studios
65 Alfred Road
London, W2 5EU
United Kingdom

+44 (0)20 8962 0066
email@thomascroft.com
www.thomascroft.com