Client:
PRIVATE CLIENT

Revisions:
P1 24.11.21 Planning Application

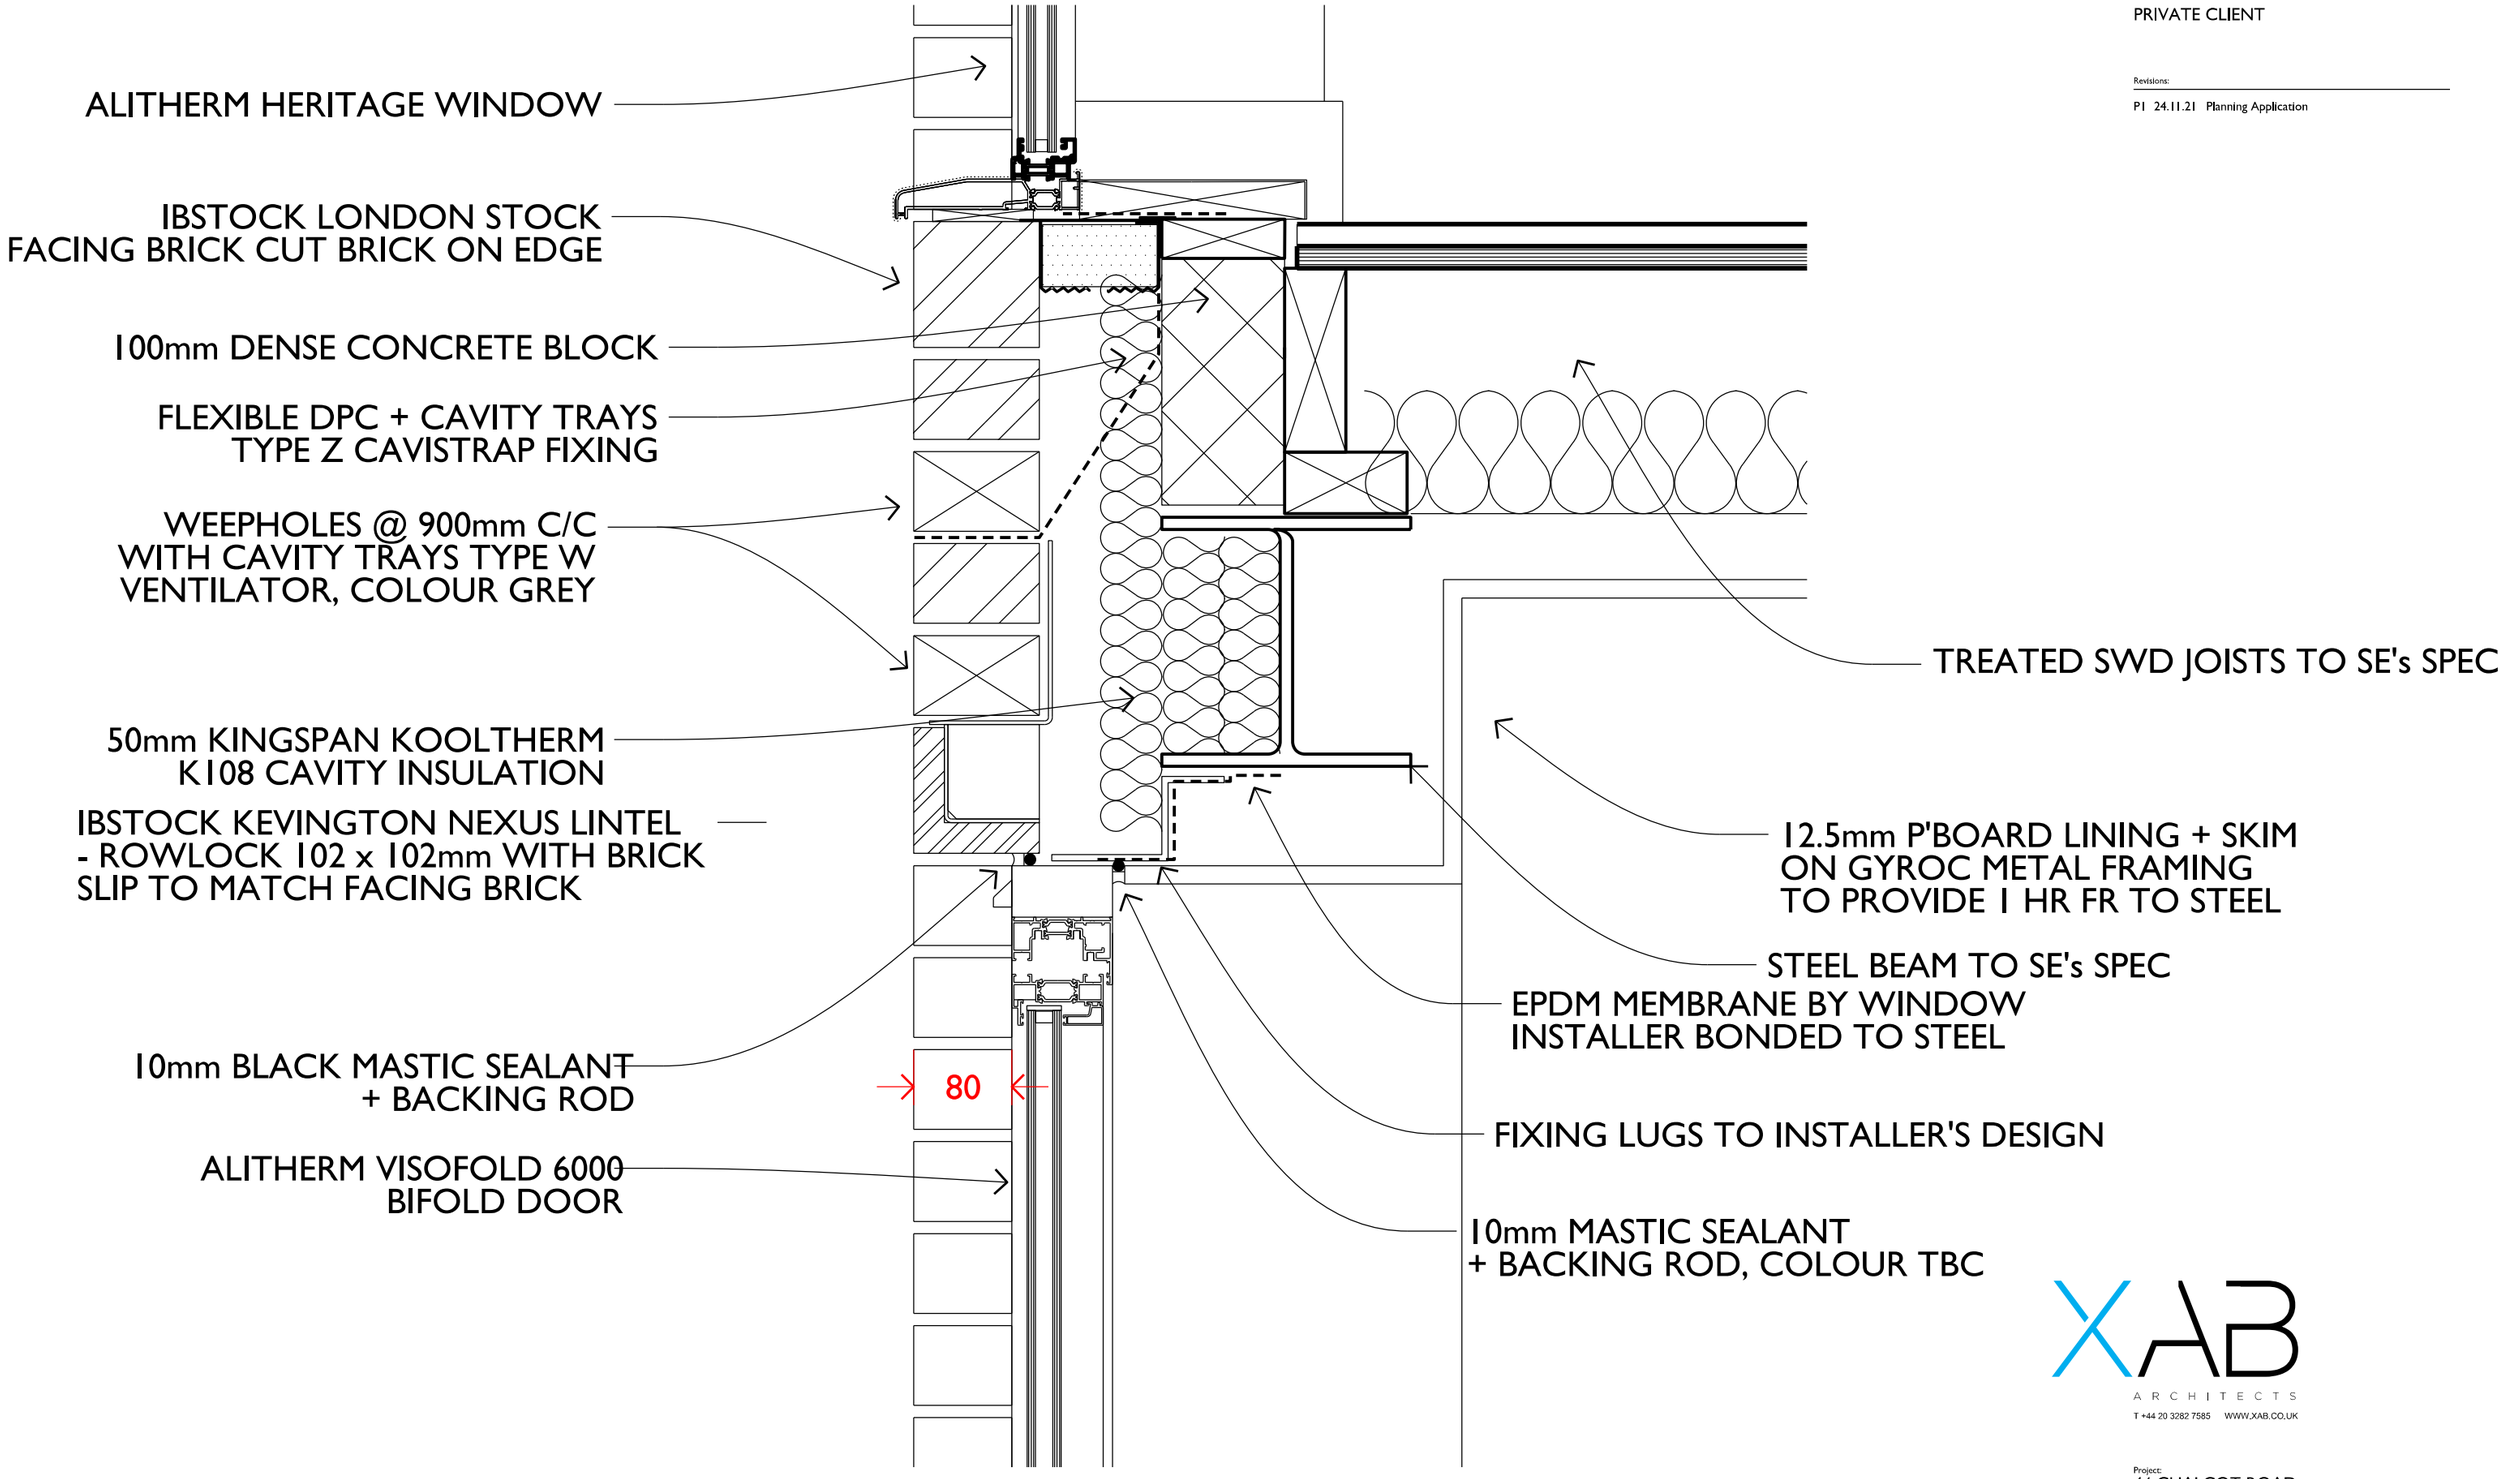

XAB
ARCHITECTS
T +44 20 3282 7585 WWW.XAB.CO.UK

Project:
44 CHALCOT ROAD
LONDON, NW1 8LS

Drawing Title:
DETAIL - LOWER GROUND FLOOR BI-FOLD DOOR HEAD

Project No: 21016
Status: PRELIMINARY
Scale: 1:5 @ A3
Drawing No. 825
Revision: P1

This drawing must not be scaled for construction.