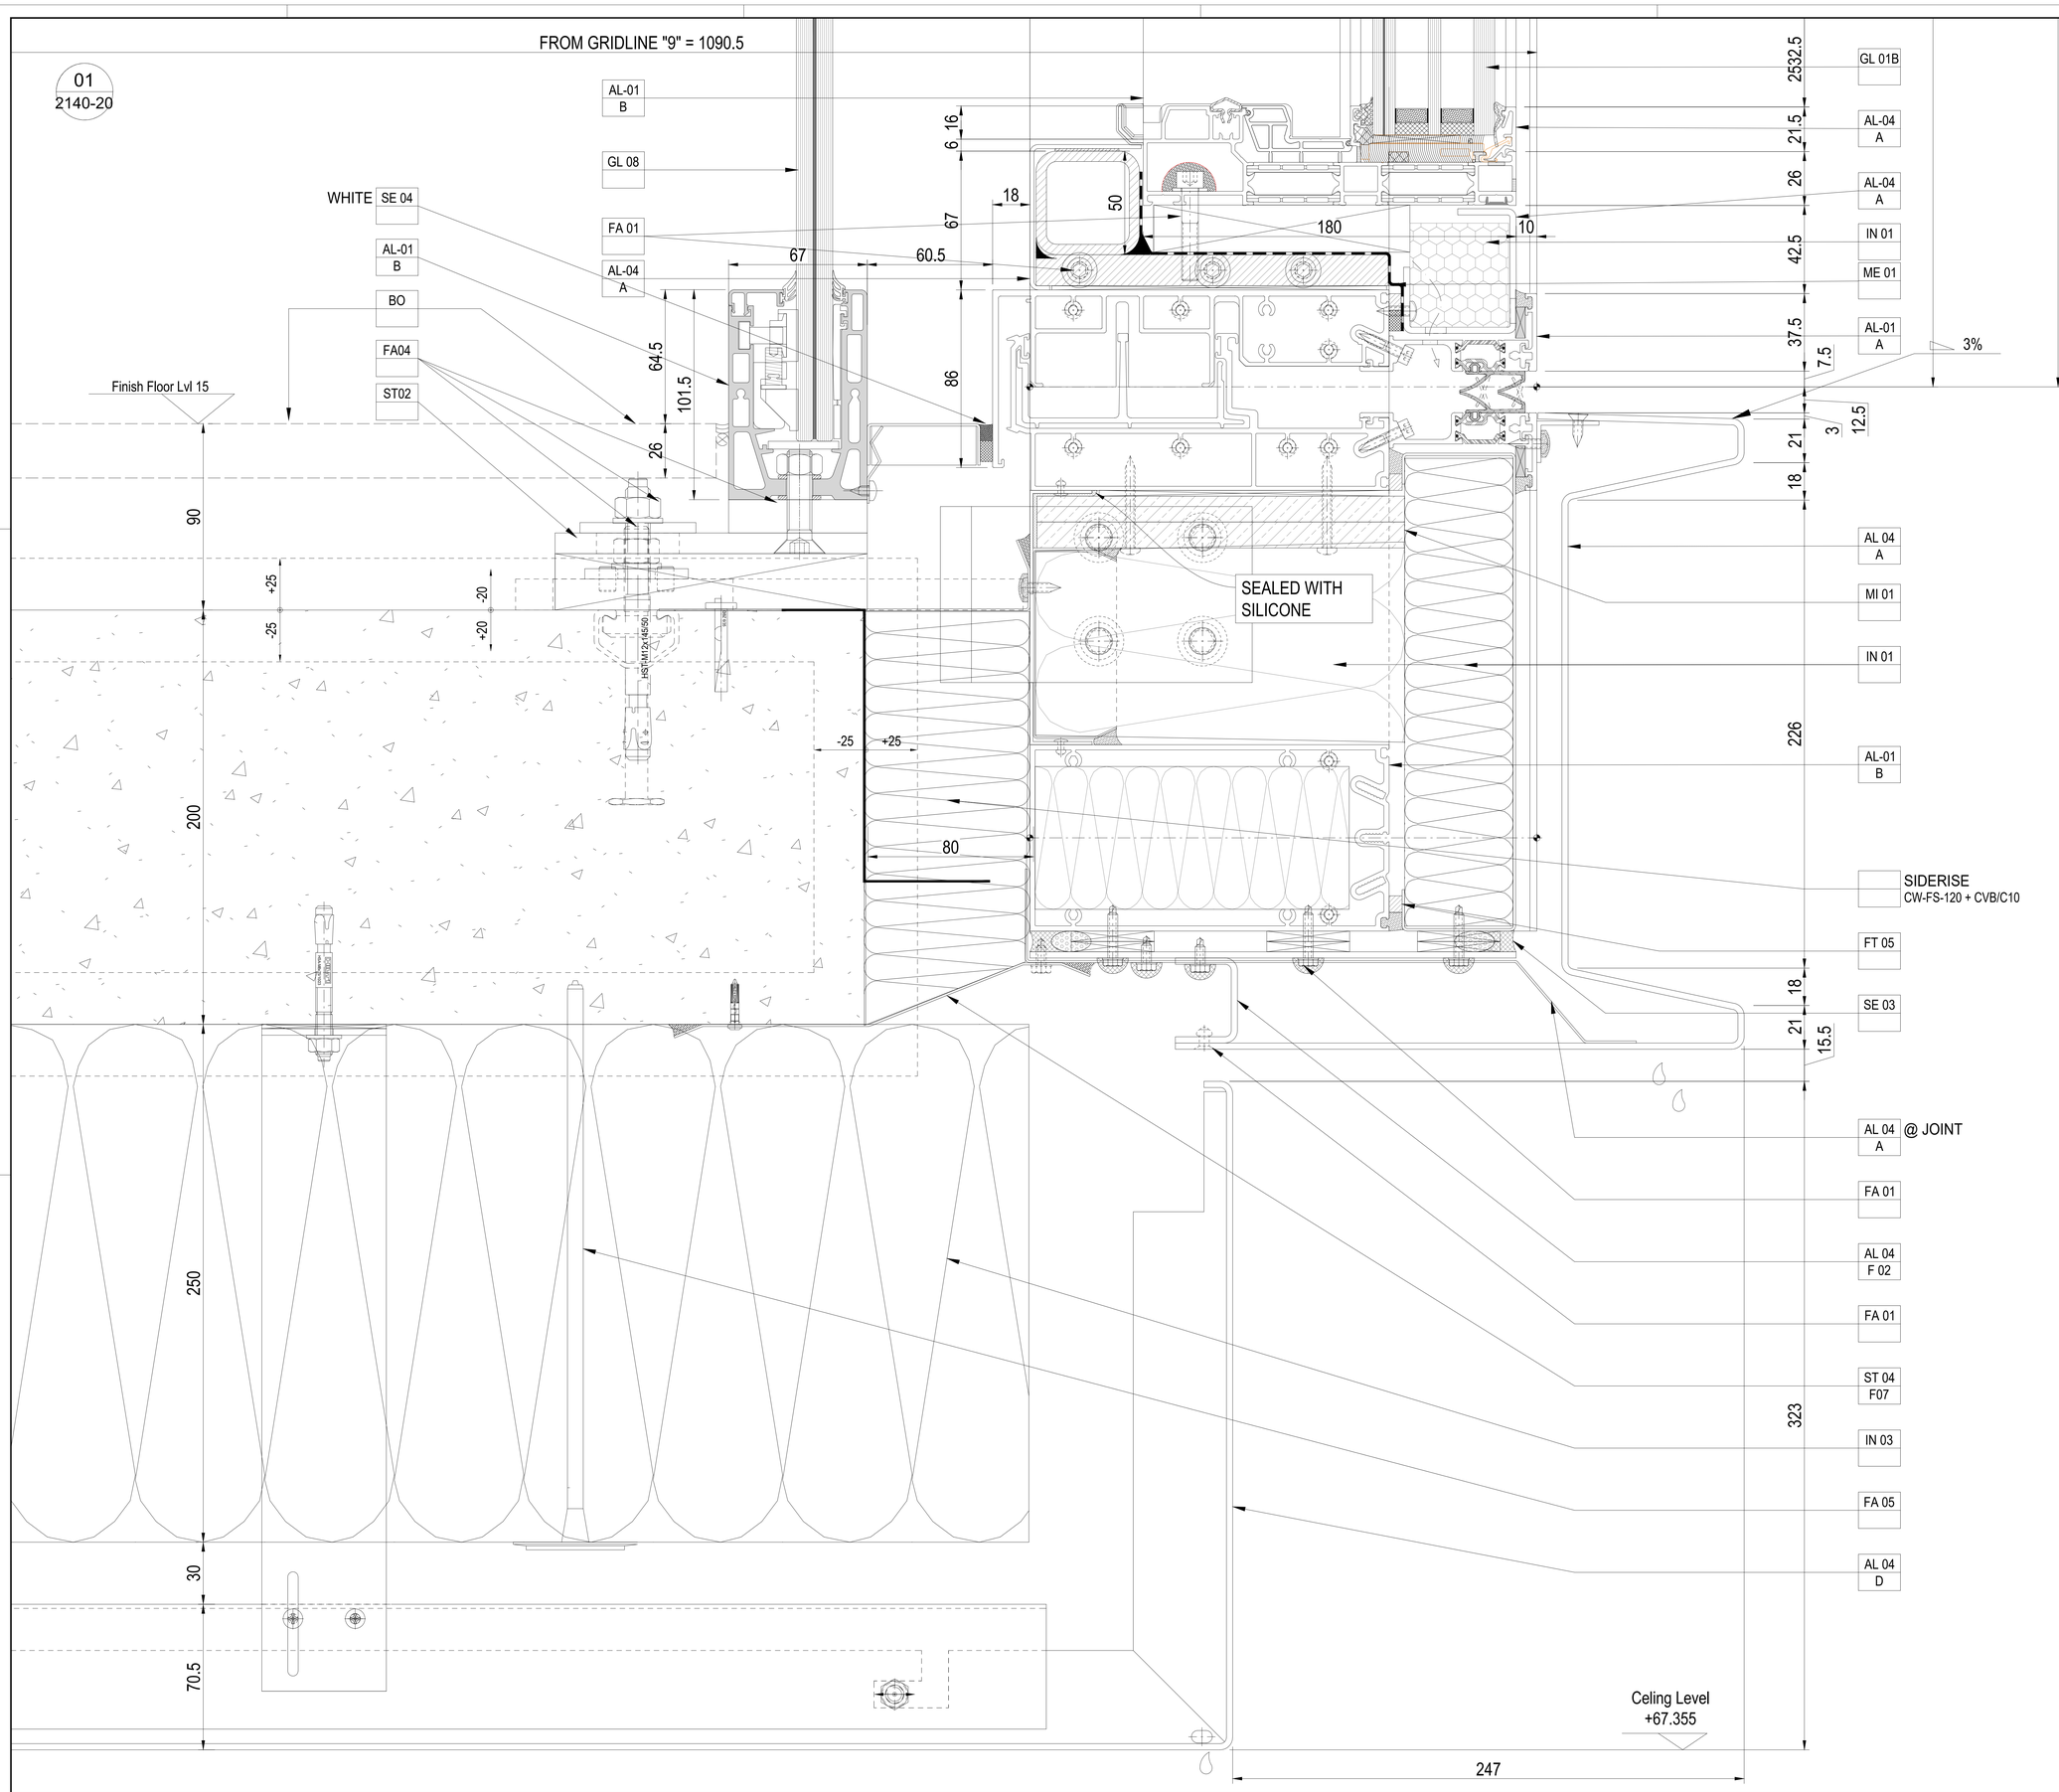

Proprietary Note:

The copyright of this drawing remains with us. No copies may be taken without our written consent nor the drawing made available to third parties. Legal action will be taken in case of breach of the above requirement.

NOTES:

Design Architect

Stiff + Trevillon Architects Ltd
16 Woodfield Road, London W9 2BE

Client

Henry Construction Projects Ltd
Church Rd, Cranford, Middlesex, TW5 9RY

Rev.	Date	By	Description
–	–	–	–

Project name

BRILL PLACE RESIDENTIAL TOWER
Brill Place, London

Key plan

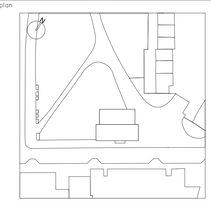

Project No. -

Lot No. -

bluesteel
EXCELLENCE FOR ARCHITECTURE
Via Vittorio Veneto, 13 – 31014 San Martino di Colle Umberto (TV) Italy
Phone 0438-500103 – Fax 0438-500498

Title

Unitized System Facade
EWS01 - Typical Vertical details
WinterGarden at Slab Edge Start

Drawn by	Checked by	Approved by
A. Zanin	D. Da Re	L. De Noni

Scale (A0 size)	First date of issue
1:3	16.04.2021

Status	Drawing No.	Revision No.
- Preliminary	0182-2140-20	00

DIVULGATION AND REPRODUCTION FORBIDDEN BY LAW