Velux GPL 2570H top hung conservation roof window

GPL MK08 2570H
Manual Control
Glazing 70H
Top Hung
Internal Finish - white painted

EDN Flashing
EDN MK08 2500
Recessed flashing for 8mm slate

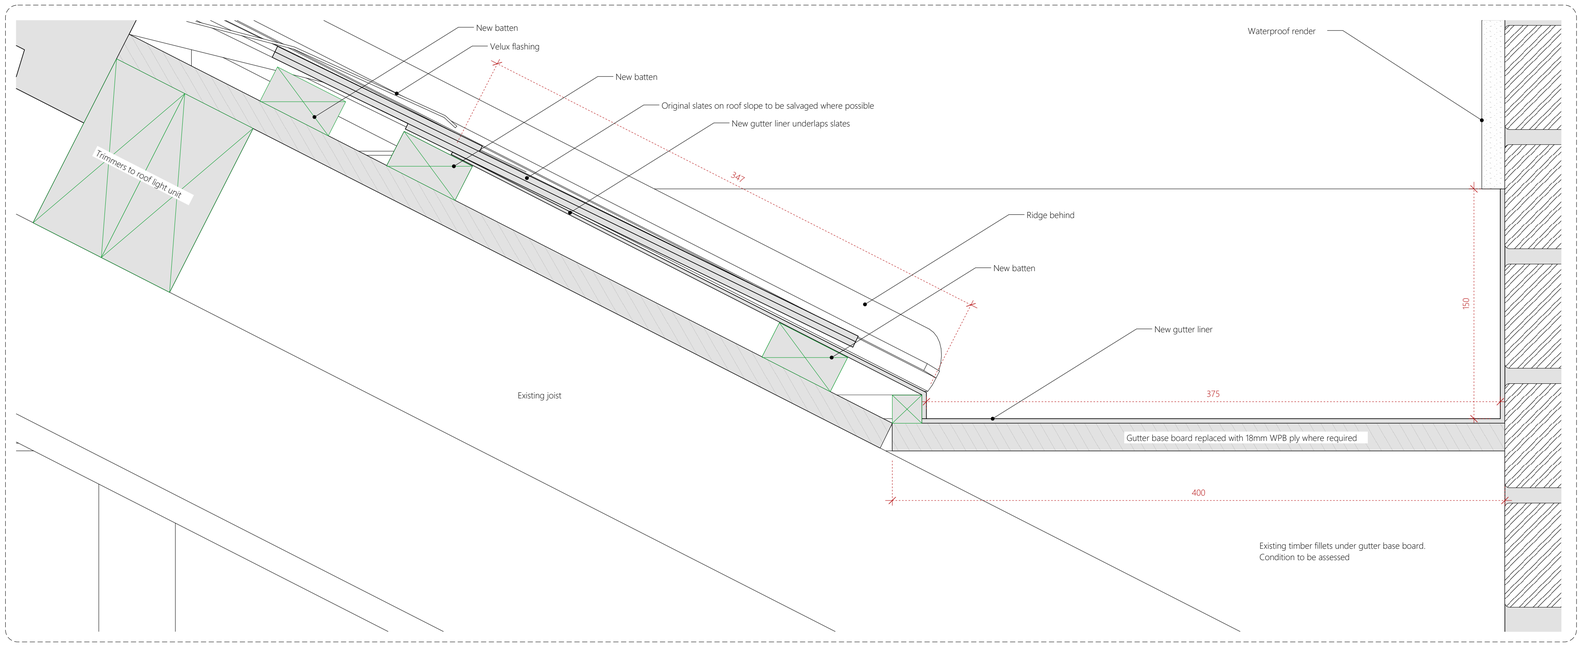

Proposed Section AA - Proposed Gutter Detail A04.1

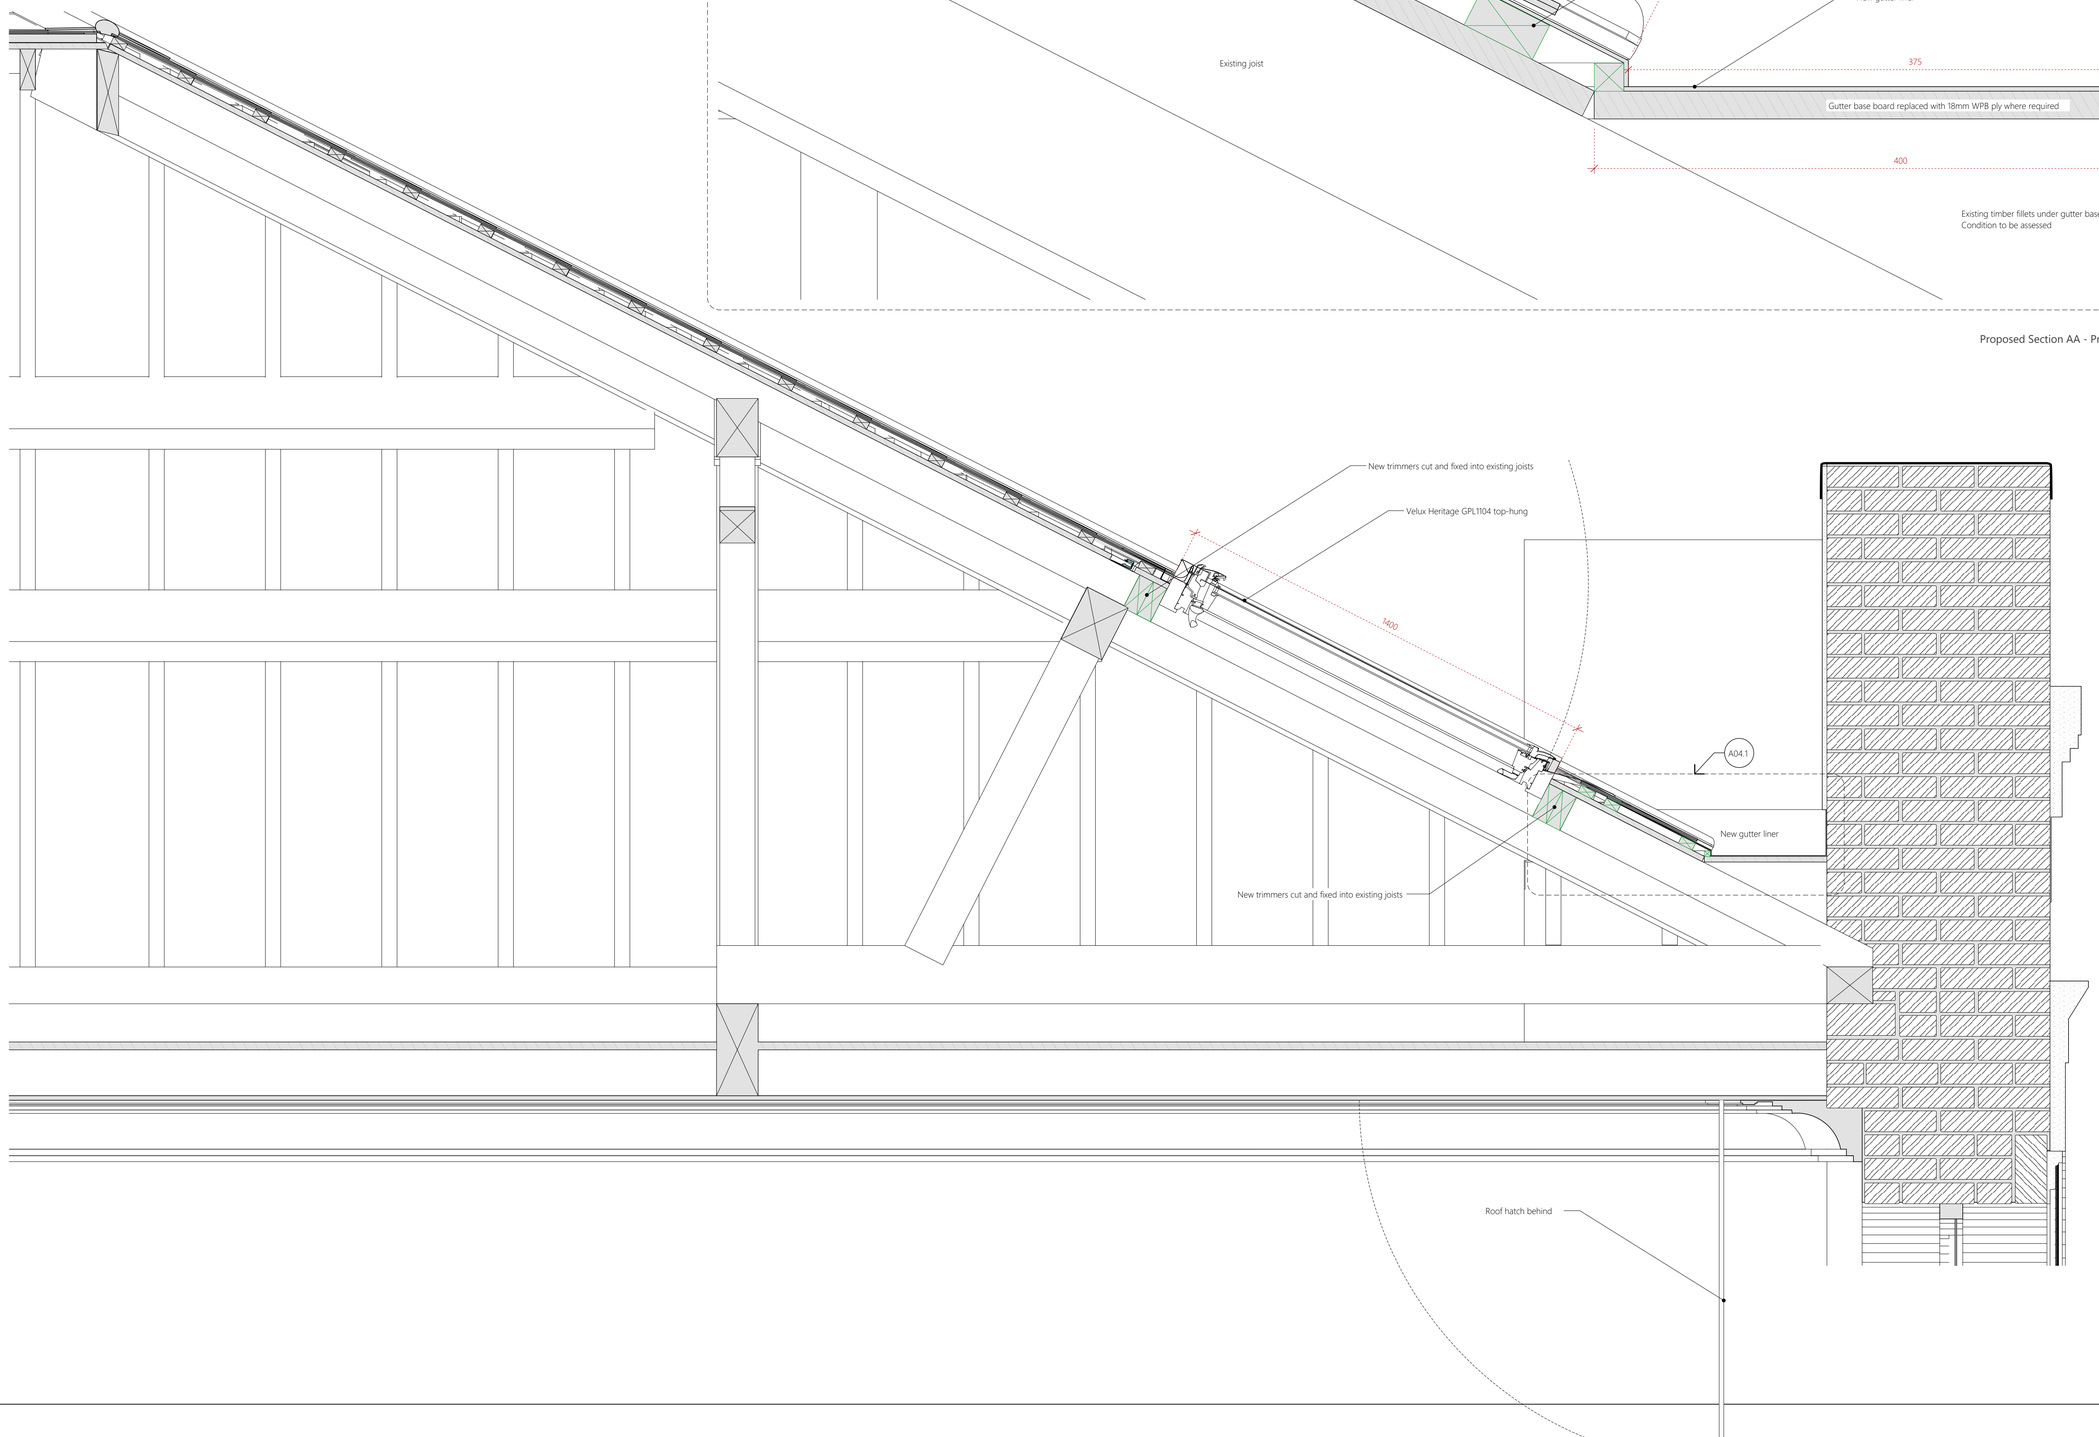

PLANNING DRAWING

This drawing is not intended to be used for contract pricing or fabrication purposes. All content is subject to change.

REVISIONS

	DATE	REMARKS
A	12/01/2022	Revised annotations
B	__/__/__	...
C	__/__/__	...
D	__/__/__	...
E	__/__/__	...

RVI Architectural Design
50 Oaks Road
Surrey
CR0 5HL

32 CUBITT STREET

DRAWING TITLE Roof Section AA
DESCRIPTION Proposed Section AA - Roof Window Detail
DATE 17-01-2022
SCALE 1: 10 (1:20 @ A3)
PAGE A1

DRAWING NUMBER

		Vol	Lev	Typ	RL	No	Stat	Rev
32CS	RVI	XX	...	DR	A	04	S0	-