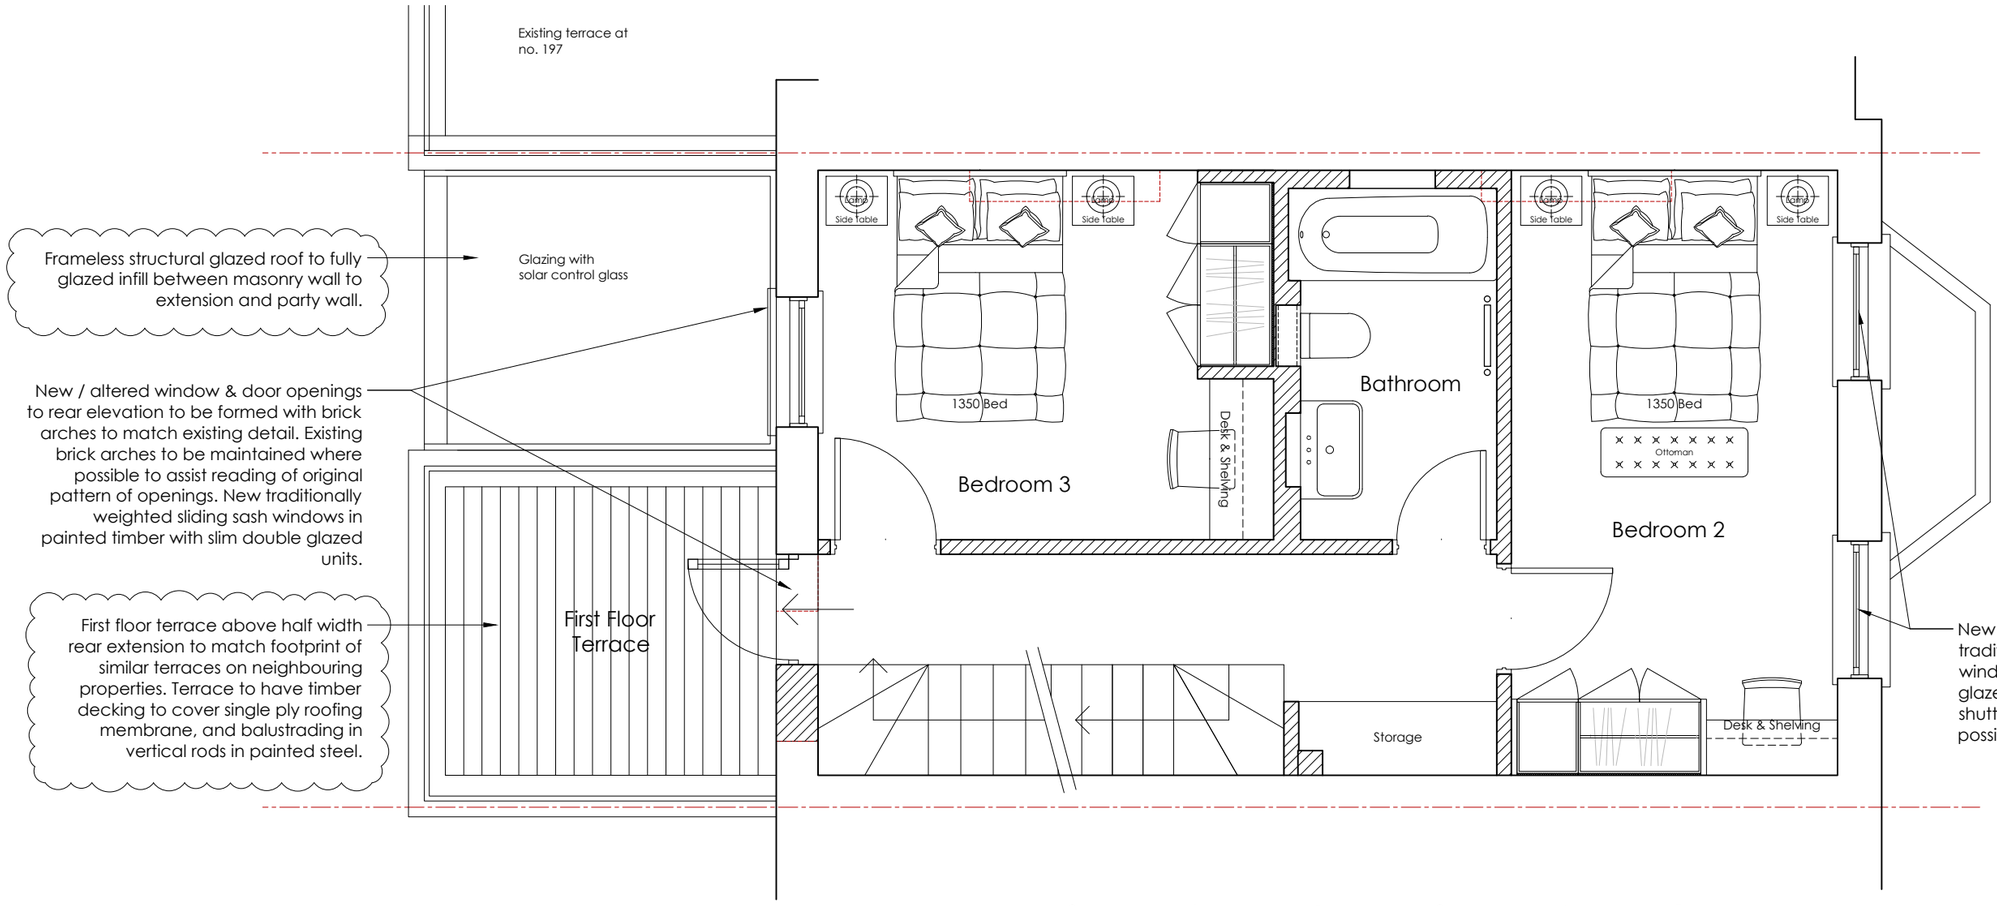


5cm 4 3 2 1

1 2 3 4 5cm

## – Proposed Plan - First Floor

Scale 1:50


catfish

architecture + design

Catfish Studio Limited

19 Foxley Road London SW9 6ET

www.catfishstudio.ltd.uk


NOTES:

Drawing not to be scaled.

All dimensions to be checked on site.

Survey carried out on non-intrusive basis.

Areas concealed by built in furniture or otherwise inaccessible not surveyed.

| rev | date | notes |
|---|---|---|
| C | 06.01.22 | Draft planning resubmission |
| B | 04.01.22 | Further revision. Staircase relocated |
| A | 13.12.21 | Design of rear extension revised |
| / | 12.08.21 | Issued for Planning |

FOR PLANNING

title: Proposed Plan - First Floor

client: O Spearman

job: 195 Prince of Wales Road London NW5 3QB

| scale | dwg number | revision |
|---|---|---|
| 1:50 @A3 | 258/102 | C |