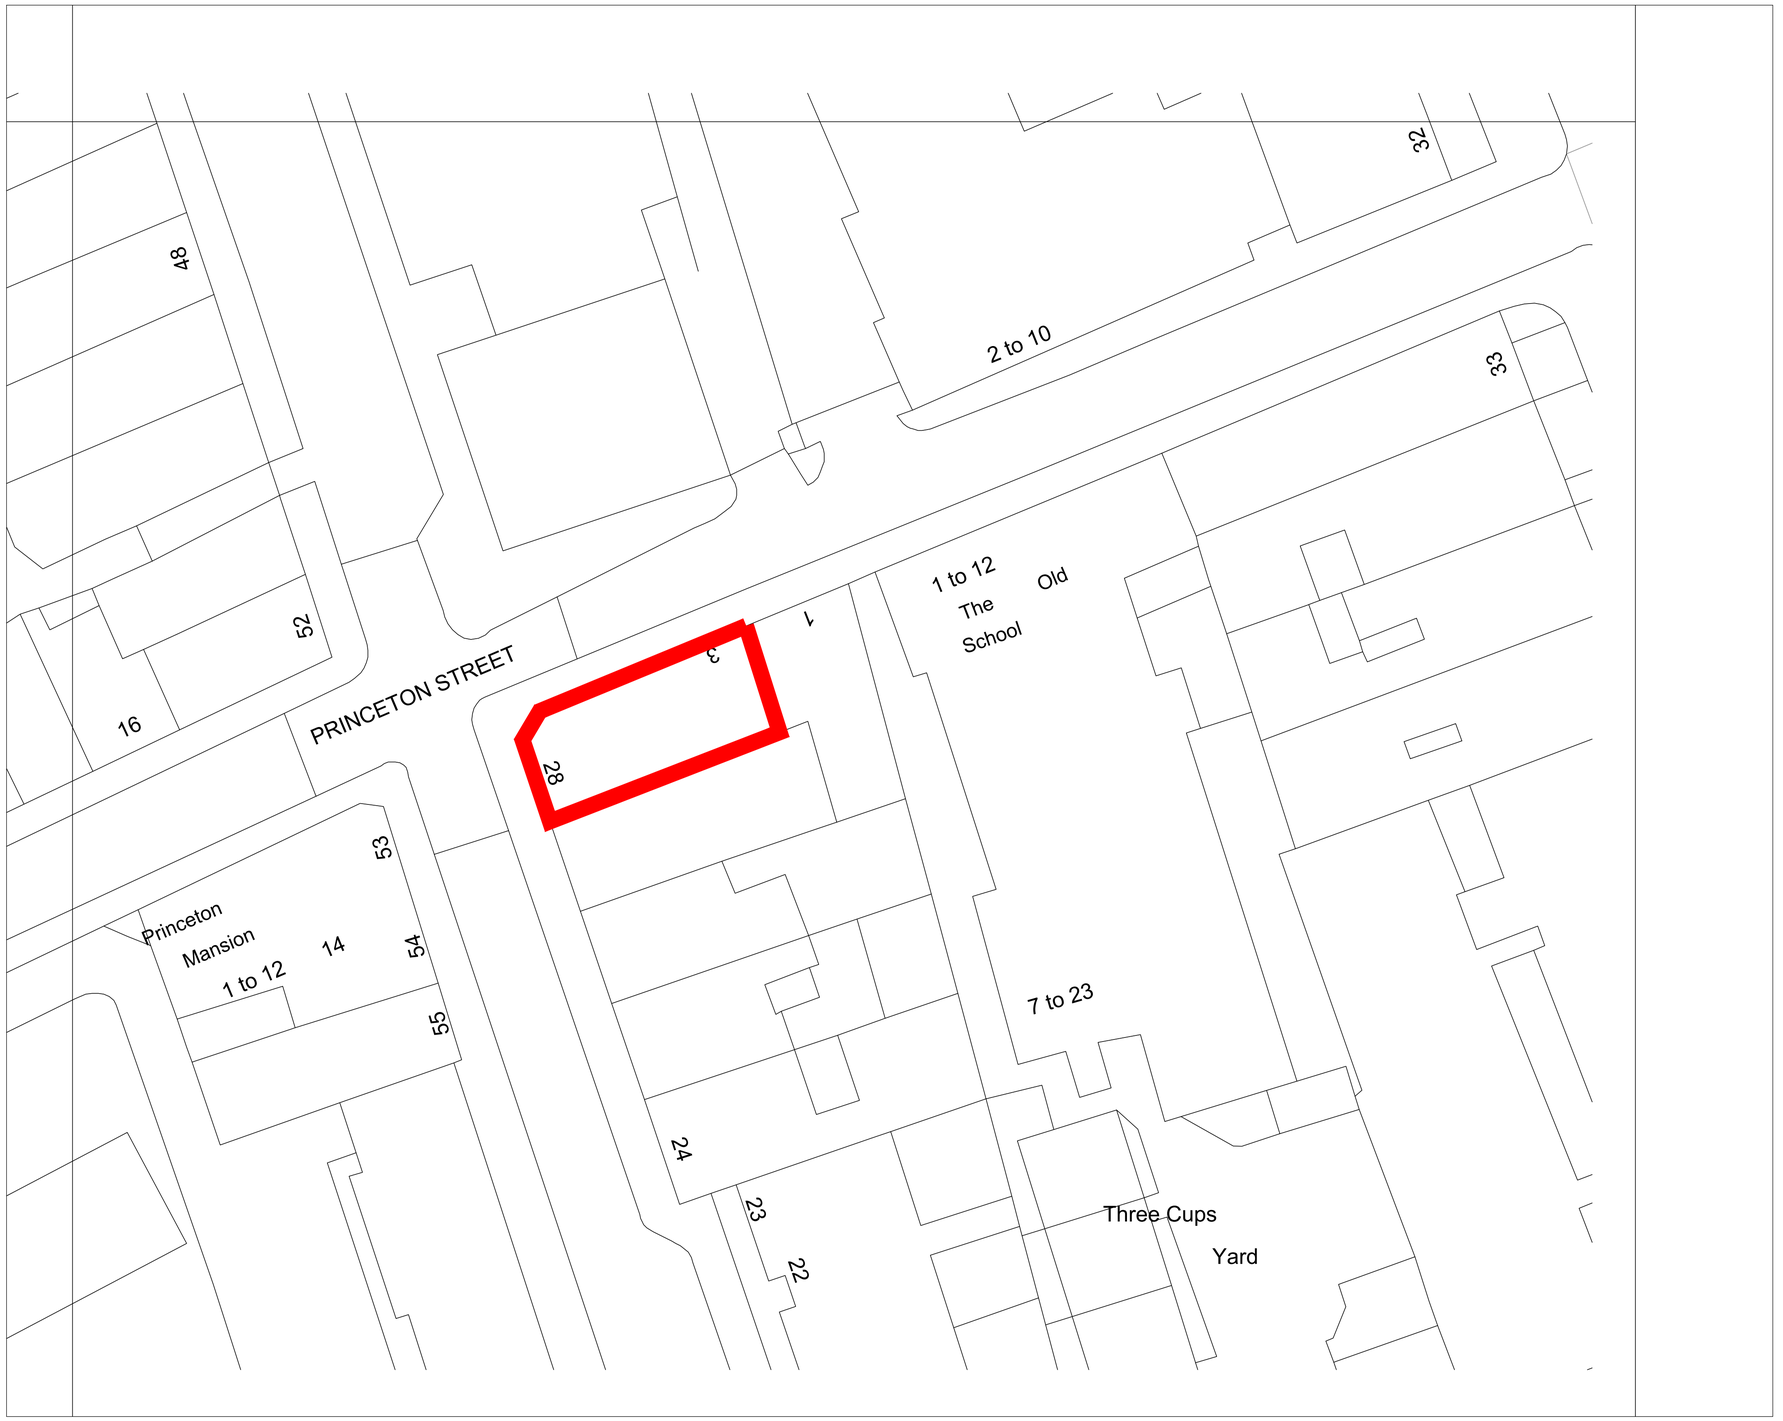

0 5 10 15 20

SCALE 1/200 IN METRES

BLOCK PLAN

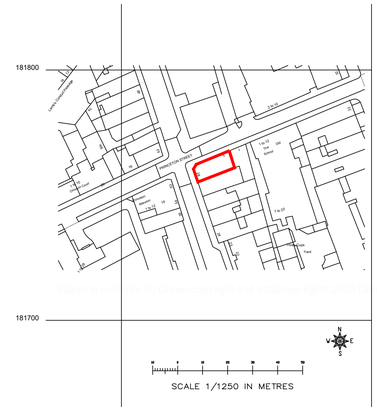

SITE LOCATION PLAN

	Date	Revisions

SIMMONS TAYLOR HALL

CHARTERED BUILDING SURVEYORS
ARCHITECTURAL DESIGN CONSULTANTS
48 Richmond Road
Kingston upon Thames
Surrey KT2 5EE
Telephone: 020 8541 4111
Fax: 020 8547 0847
email: team@simmonstaylorhall.co.uk

Client

MR JOHN GRIERSONS

Project Title

3 PRINCETON STREET
LONDON
WC1R 4AX

Drawing title

PROPOSED NEW WINDOWS

SITE PLANS

Scale	Client/Project No.	Rev.
1:1250 & 1:200	1471	
Date		
APRIL 2021	Drawing No.	
Drawn	009	
DRJ		

CAD REF:S:PAUL\DWGS\CLIENT