SCHEDULE OF ACCOMMODATION

NO.8 4 ROOM UNITS = 32 ROOMS

NO.4 STUDIO UNITS = 4 ROOMS

TOTAL HABITABLE ROOMS = 36

NO. OF GARAGES 12

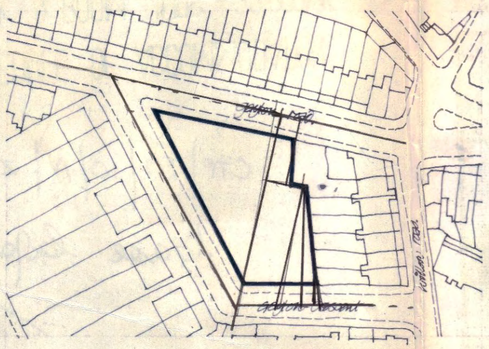

LOCALITY PLAN SCALE 1:1250

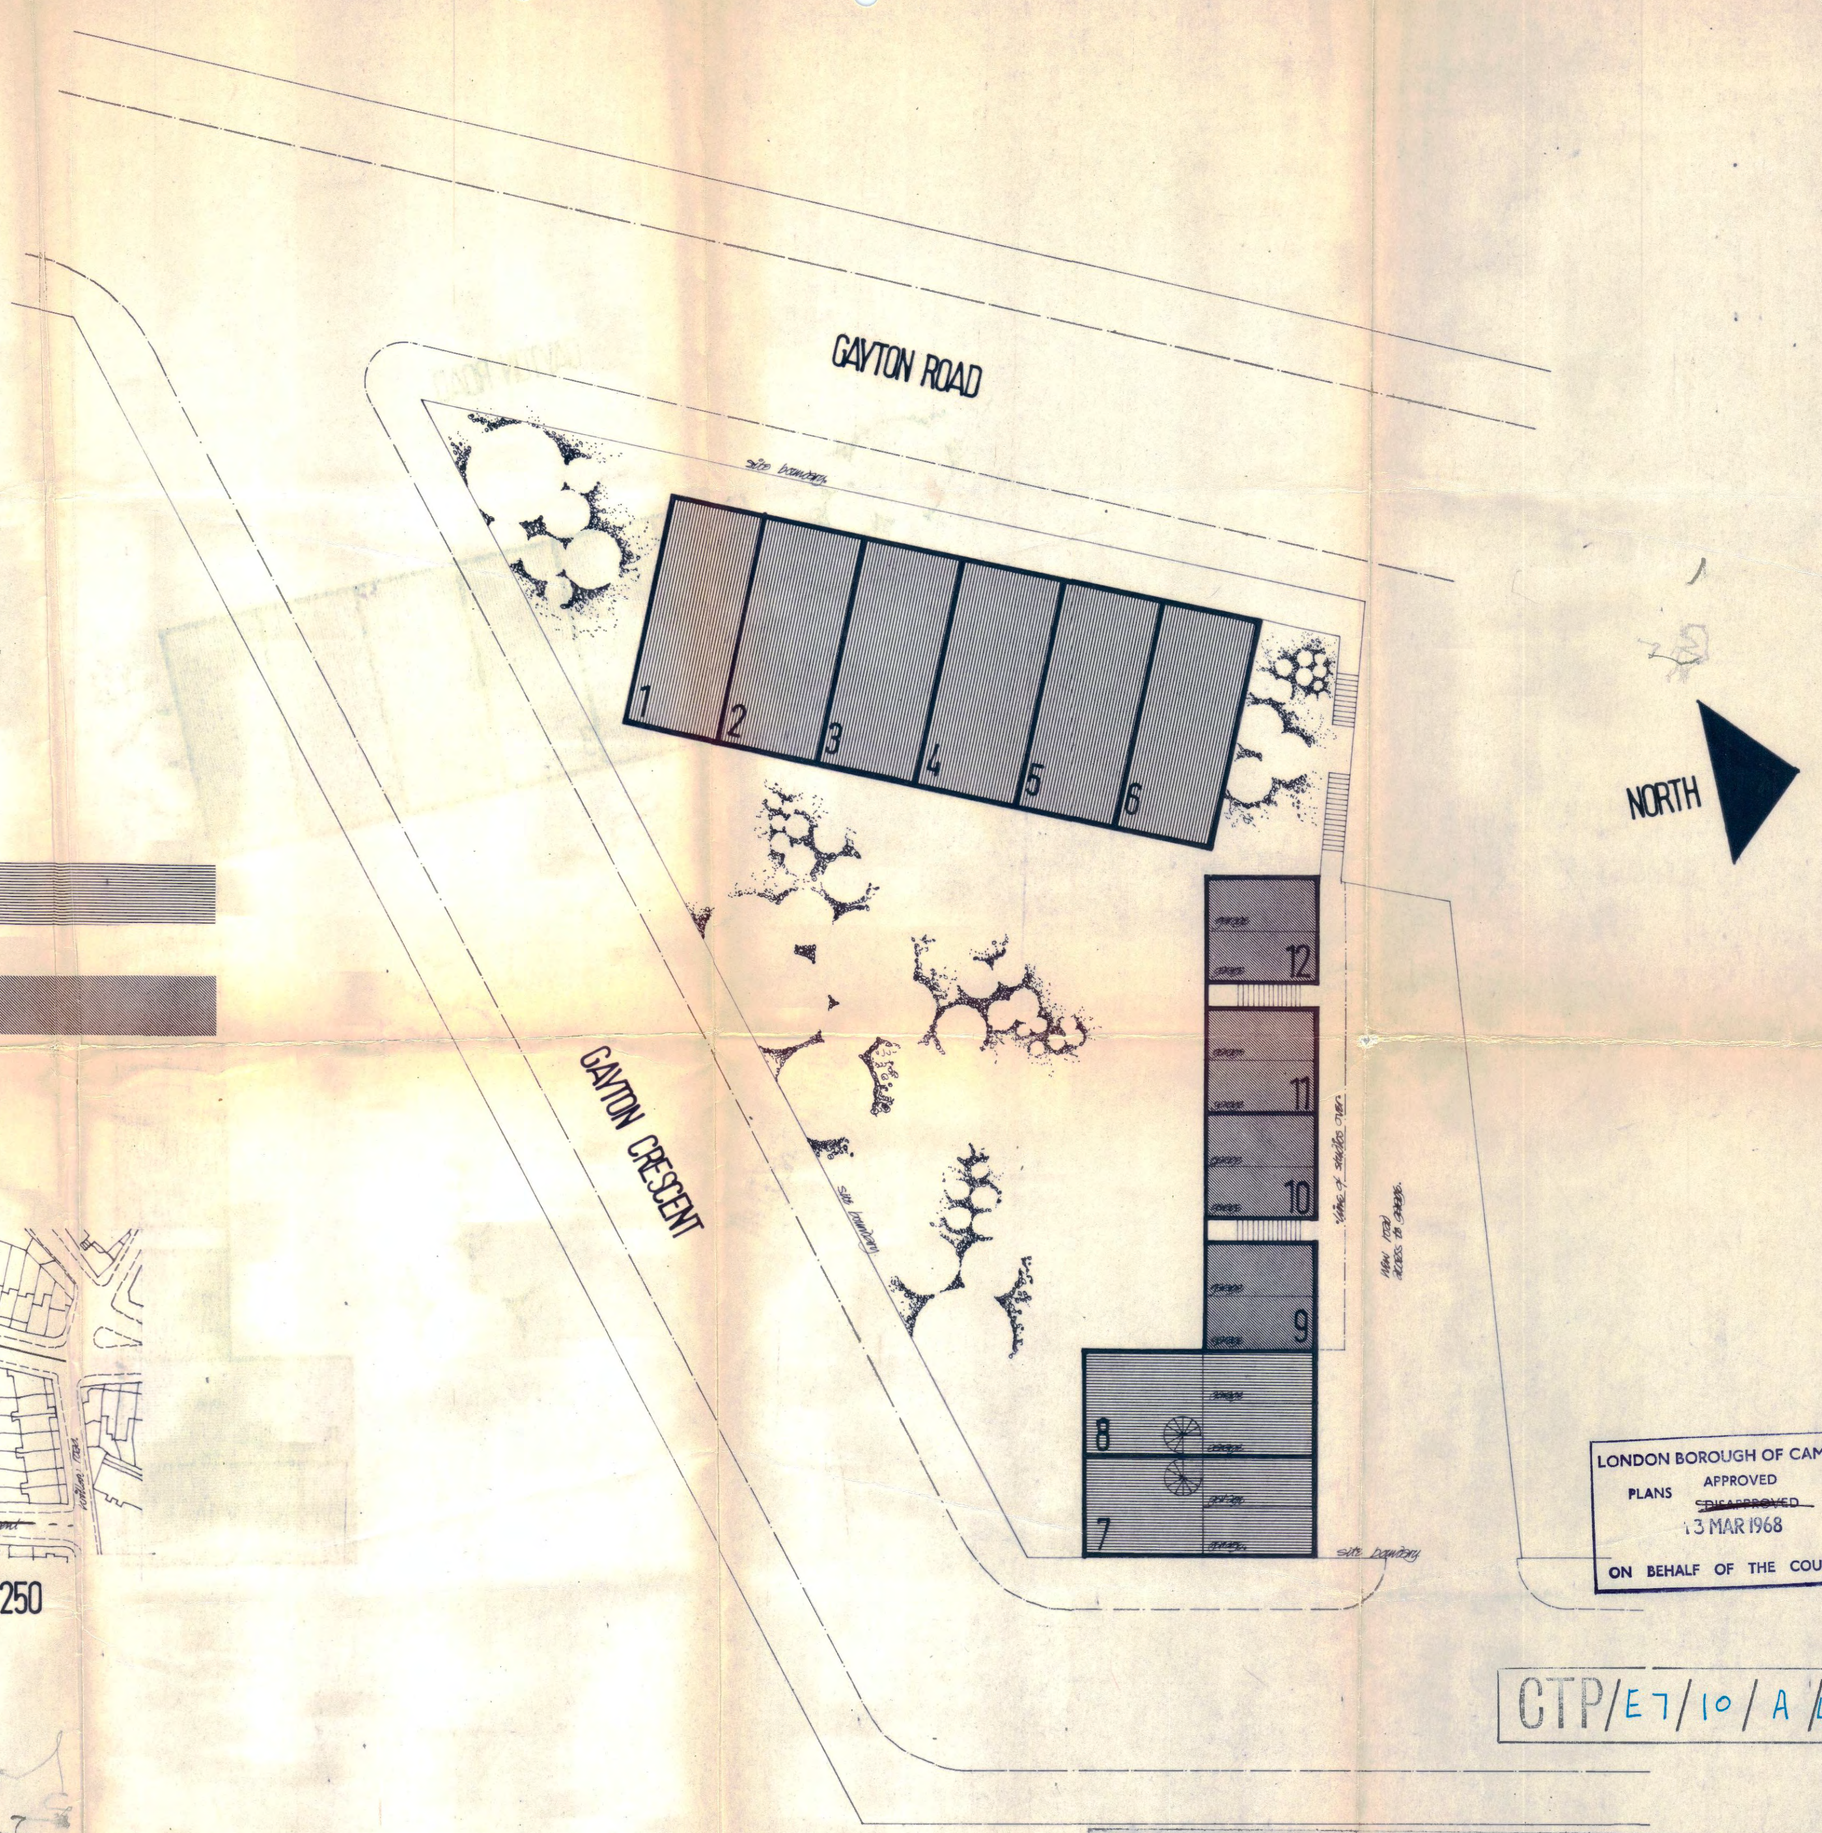

LONDON BOROUGH OF CAMDEN
PLANS APPROVED
~~DISAPPROVED~~
13 MAR 1968
ON BEHALF OF THE COUNCIL

CTP/E7/10/A/4934

no.	REVISIONS	date

Contractor to check all Dimensions on Site

job title PROPOSED DEVELOPMENT AT GAYTON CRESCENT N.W.3.

CLIENT

SHEET TITLE

drawn by

date JUN 67

scale 1/16"=1'0"

173 A

Architects **Ted Levy Associates** 6A Hampstead High Str. London NW3. *Hampstead 9016*