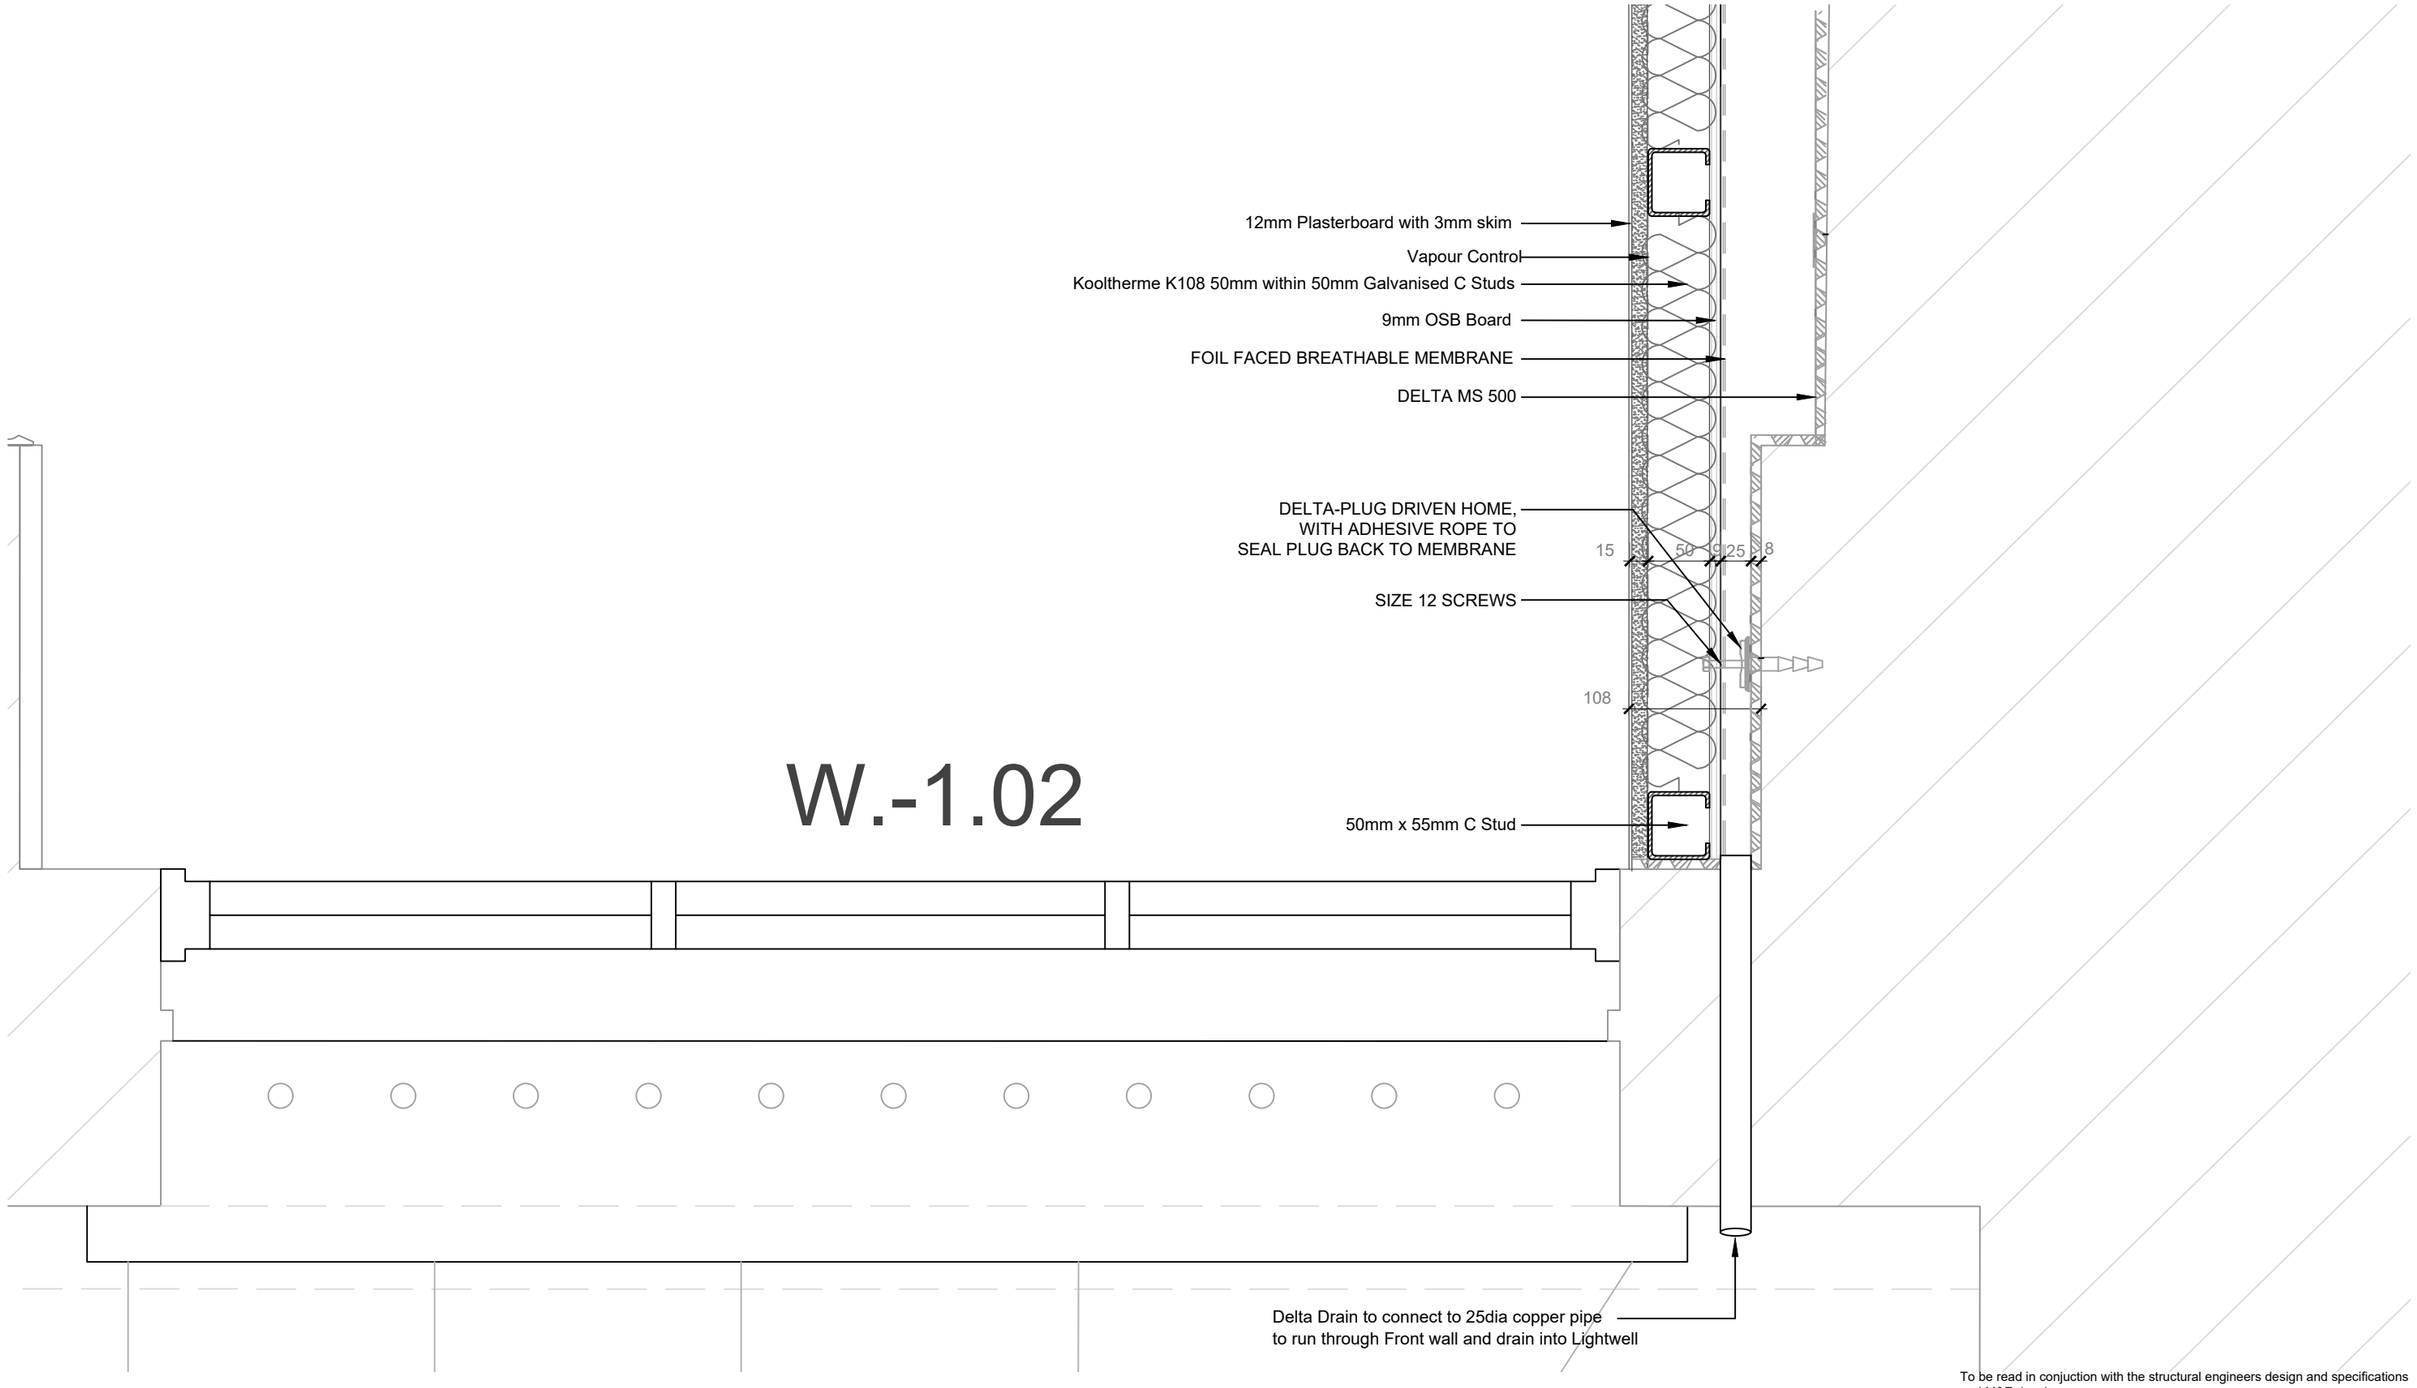

W.-1.02

To be read in conjuction with the structural engineers design and specifications and M&E drawings
All lead work to building to comply with The Crown Estate's guidelines and specifications

Job	Title		
55 Cumberland Terrace	Gym Party Wall Detail Plan		
Date	**Scale**	**Number**	**Rev**
09.11.2021	1:5 @A3	2001 - P - 632	A

Rev	Date	Notes
A	25.11.21	Build up width reduced

For Information

Copyright of this drawing and contents remain with Collett ~ Zarzycki.
Do not scale from drawings. The Contractor is to verify dimensions on site prior to the commencement of work. Any discrepancies are to be reported to the Architect / Supervising Officer immediately.
All work mist compl;y with the current Building Regulations and Local Byelaws.
No materials are to be used or method of workmanship employed unless conformity with the current Codes of Practice & British Standards is ensured.

COLLETT ~ ZARZYCKI
81 Rivington Street London EC2A 3AY
Tel: 020 7033 2323 Fax: 020 7033 2322
mail@collett-zarzycki.com