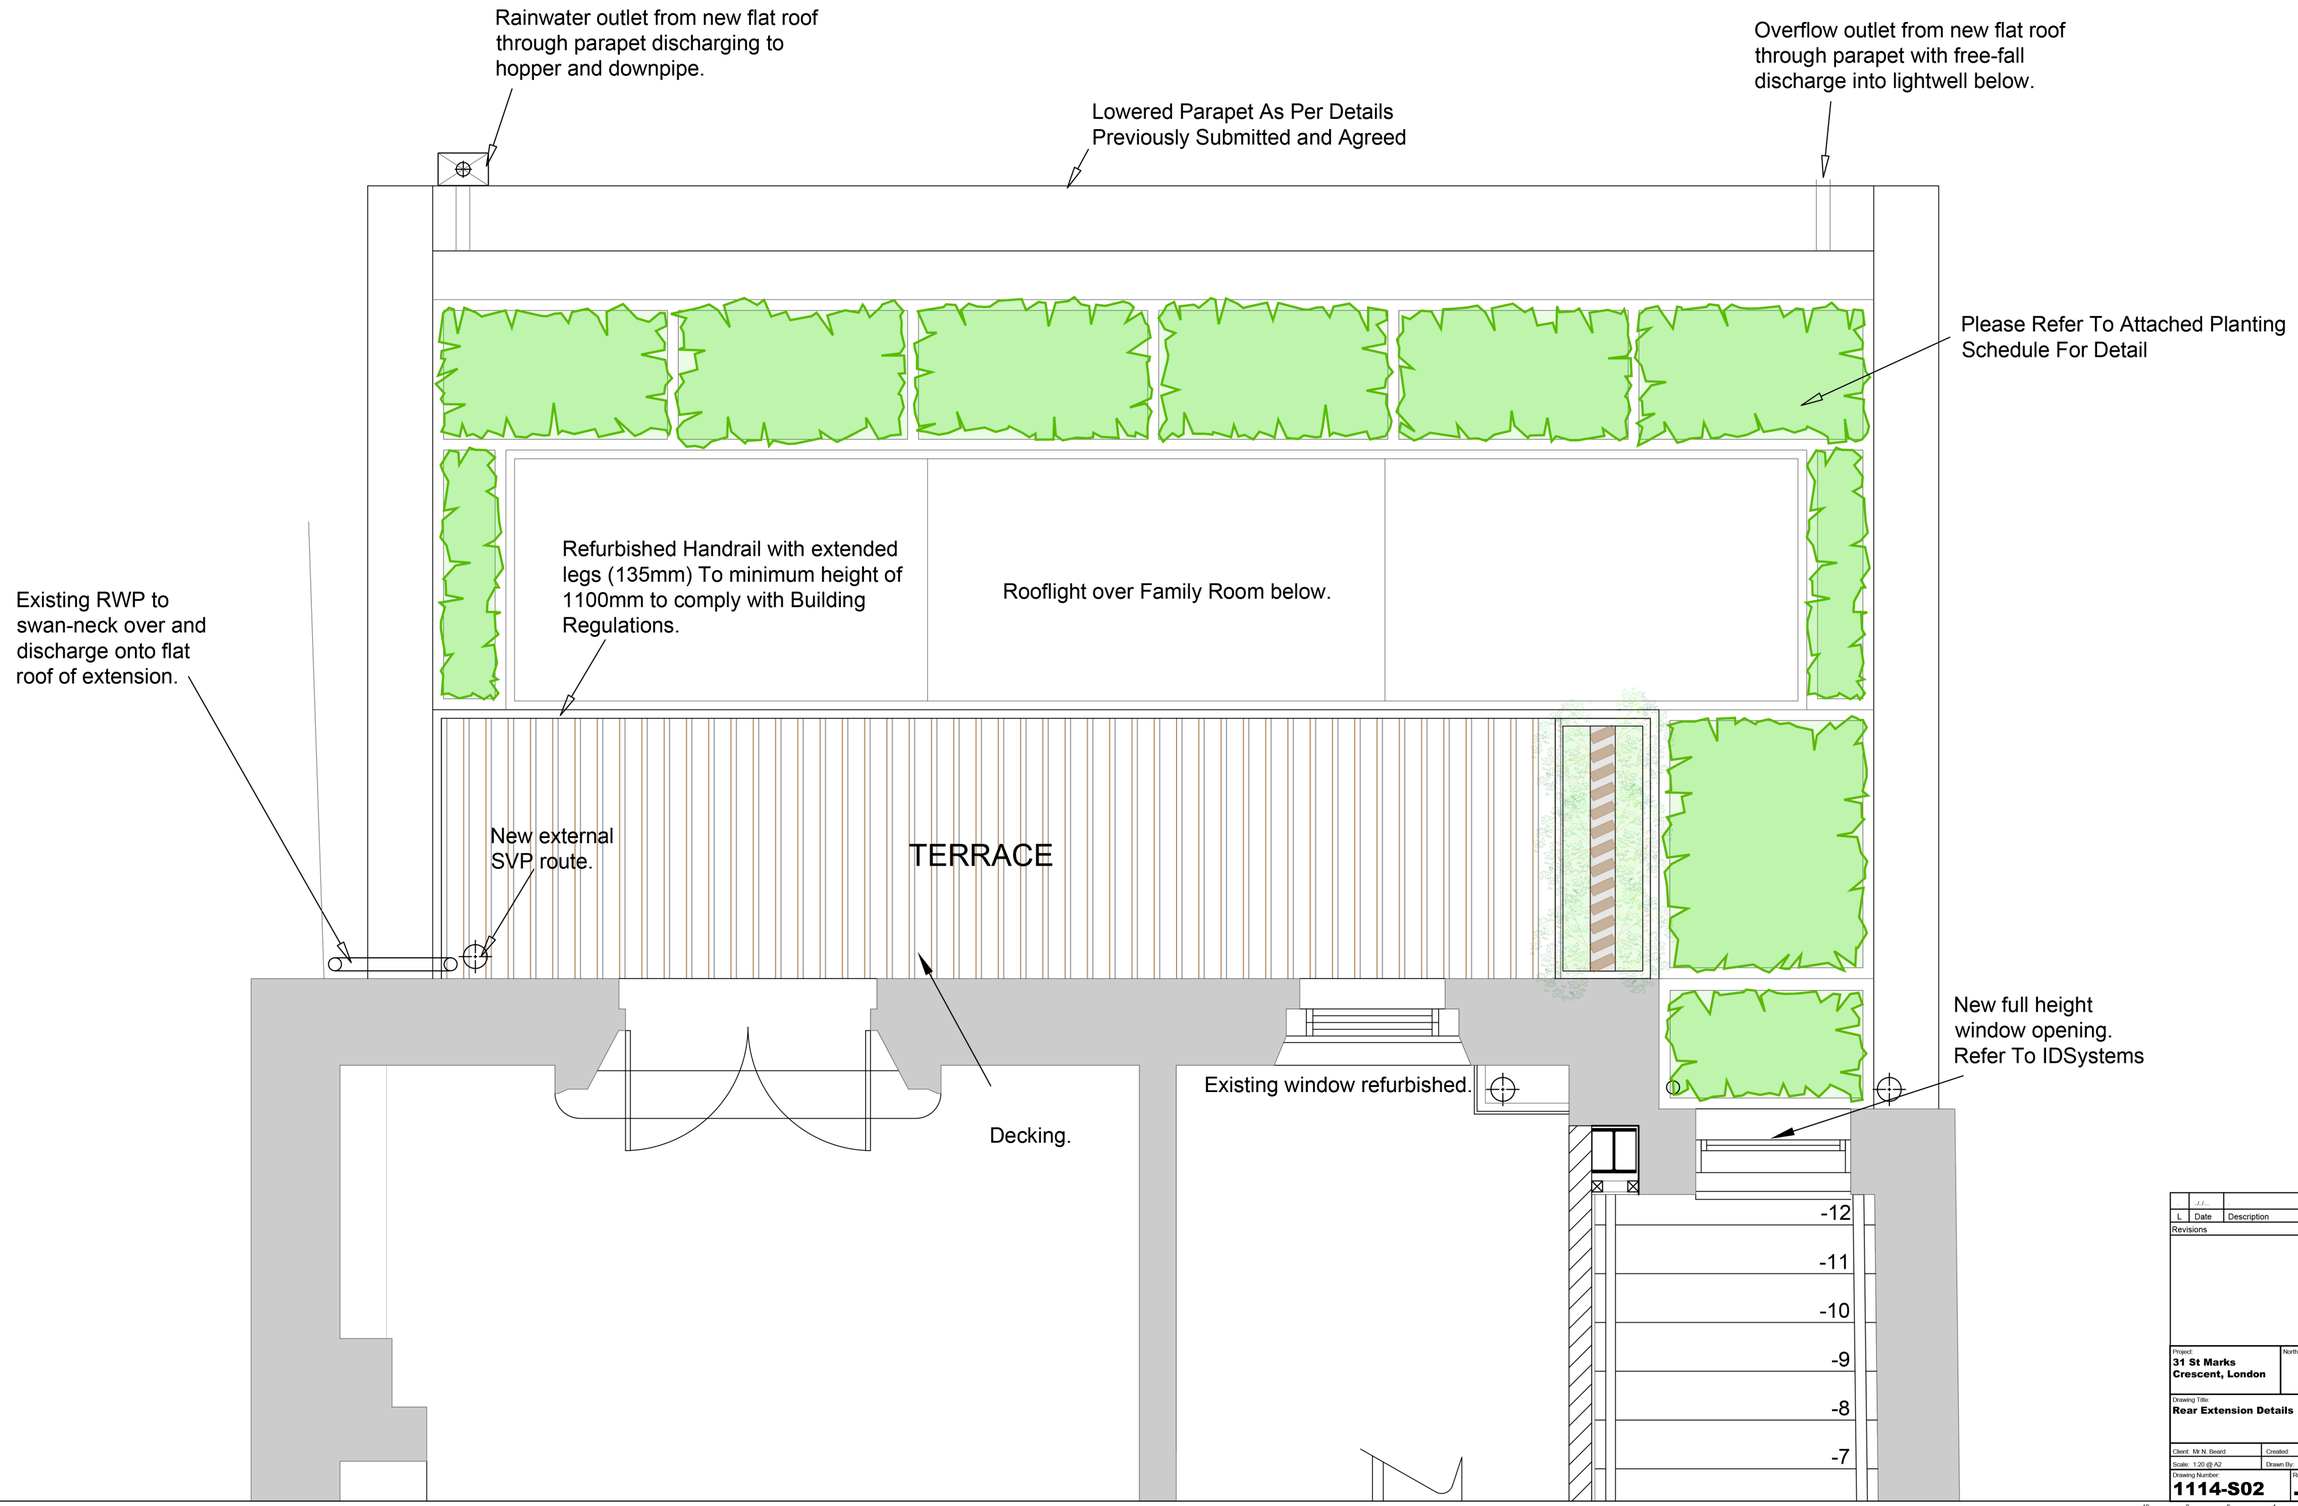

L	Date	Description

Revisions

Project:
31 St Marks Crescent, London

North:

Drawing Title:
Rear Extension Details

Client: Mr N. Beard

Created: 12-2020

Scale: 1:20 @ A2

Drawn By: HF

Drawing Number:
1114-S02

Rev:
.

Farrell Design Studio