Based on information supplied by others
All dimensions are approximate
Subject to survey

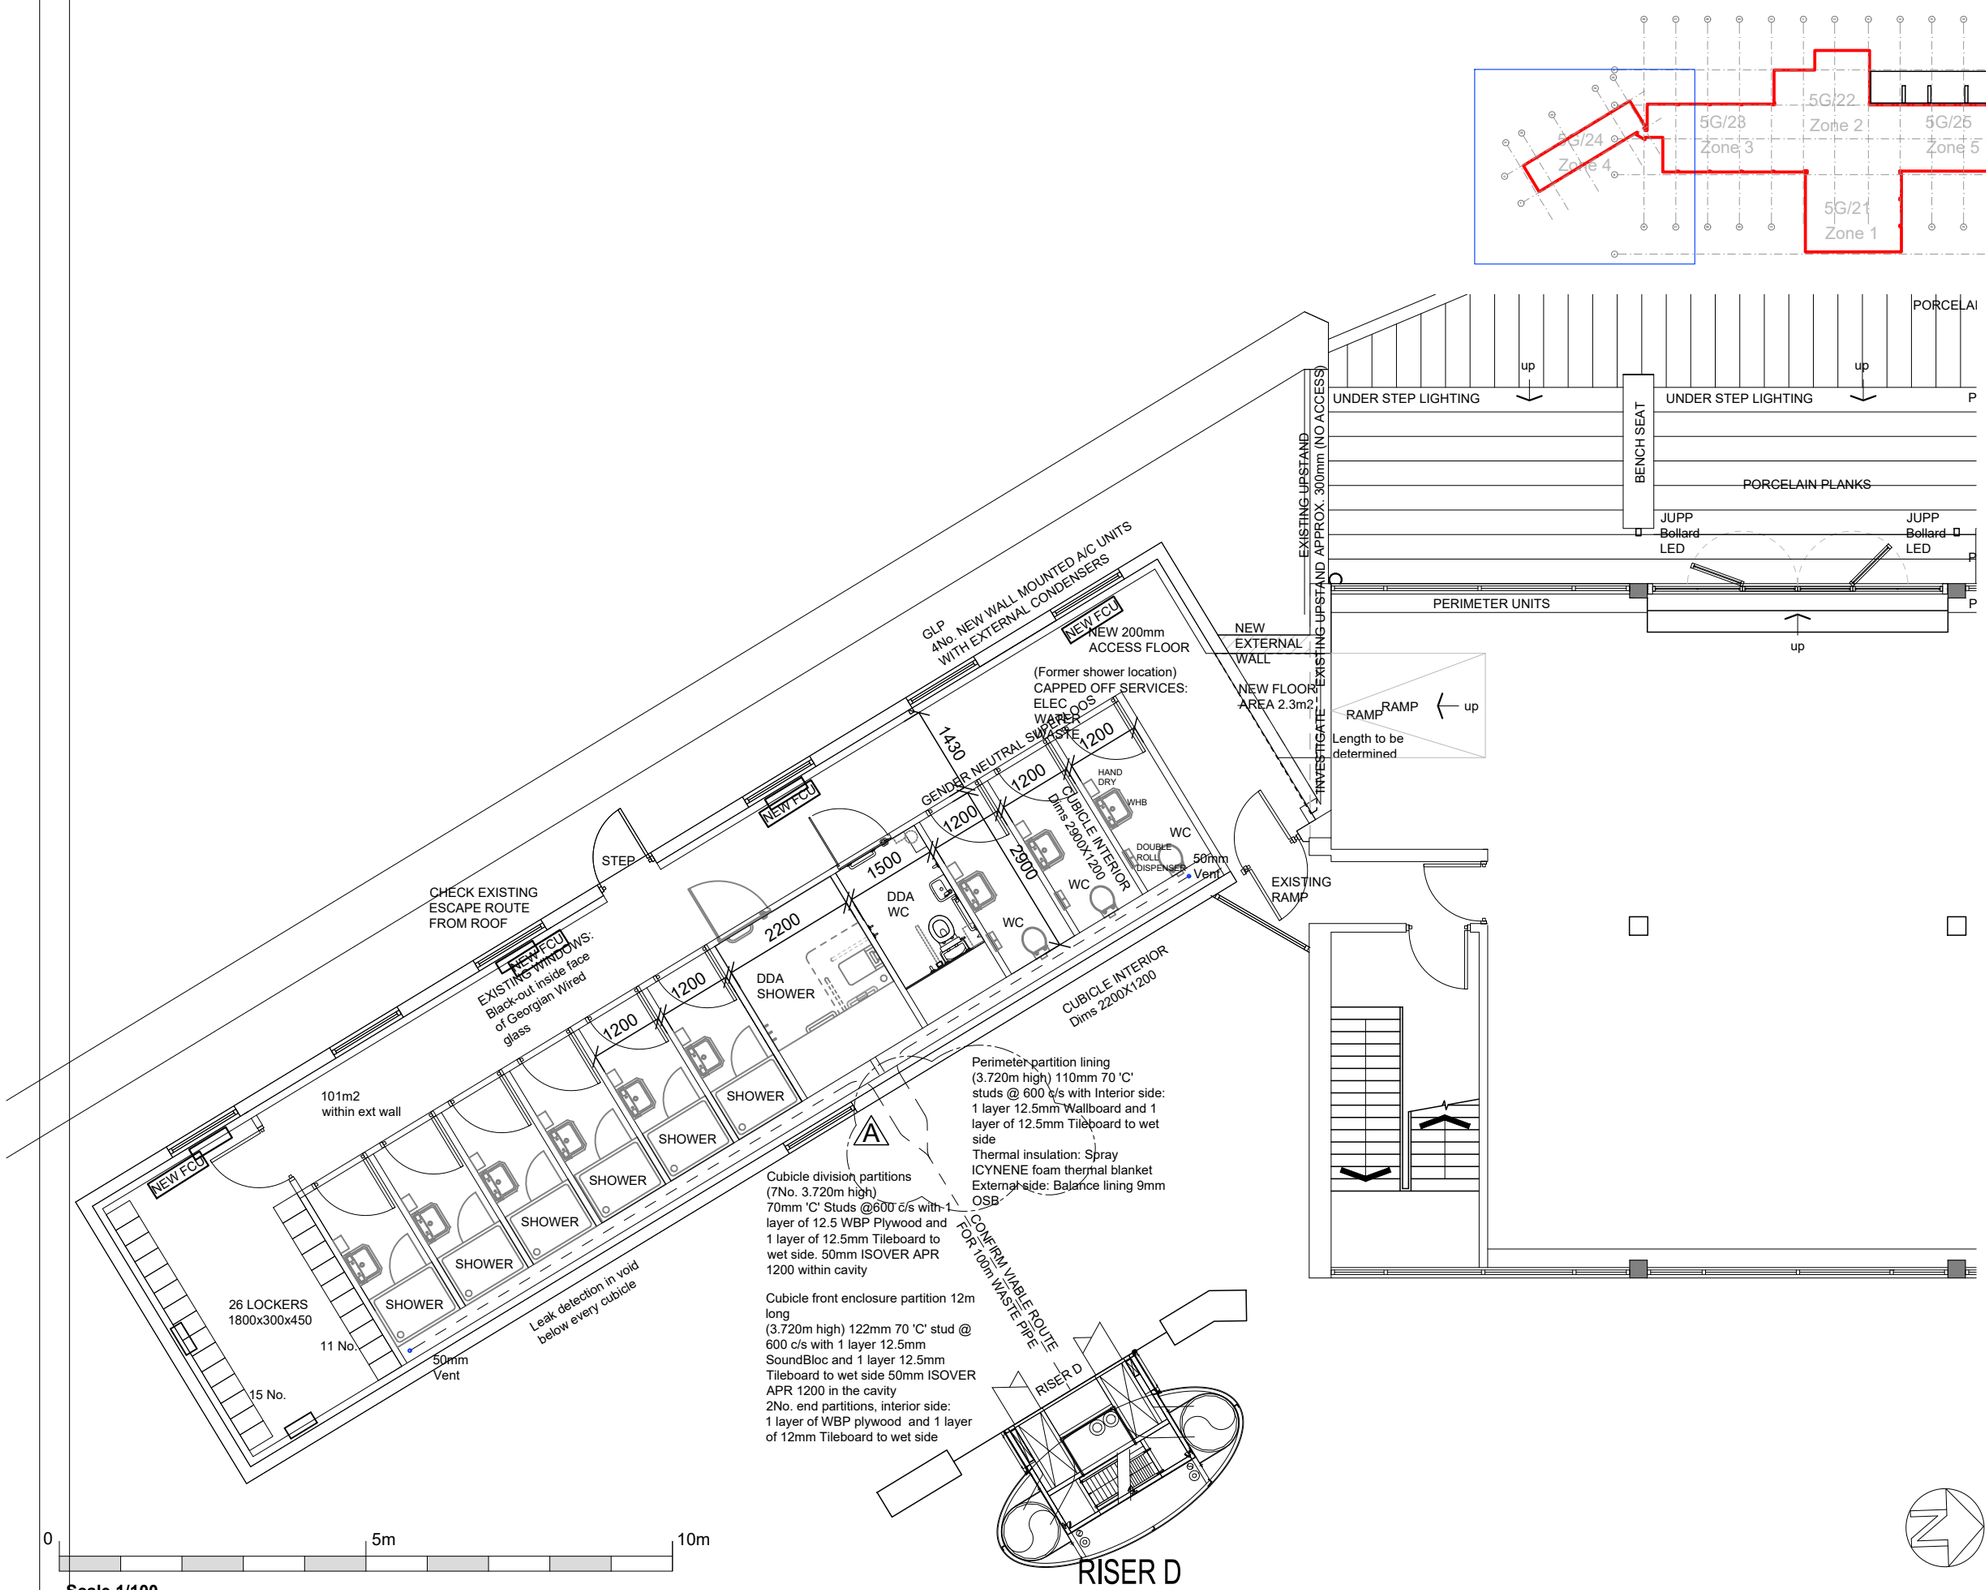

Rev	Drawn	Date	Description
A	AA	30/11/21	70mm 'C' studs

5 ZONE 4

Contract

Greater London House
Hampstead Road
London NW1 7QX

Drawing Title

Proposed
Fifth Floor (West)
Floor ZONE 4

cds

CDS PROJECTS LTD
22 Woodbastwick Road, London SE26 5LH
M 07802 441750

Scales 1/100 (at A3)	Date October 2021	
Drawn AA	Checked	
Contract No 21/07/Li	Drawing No 5G/24	Revision A