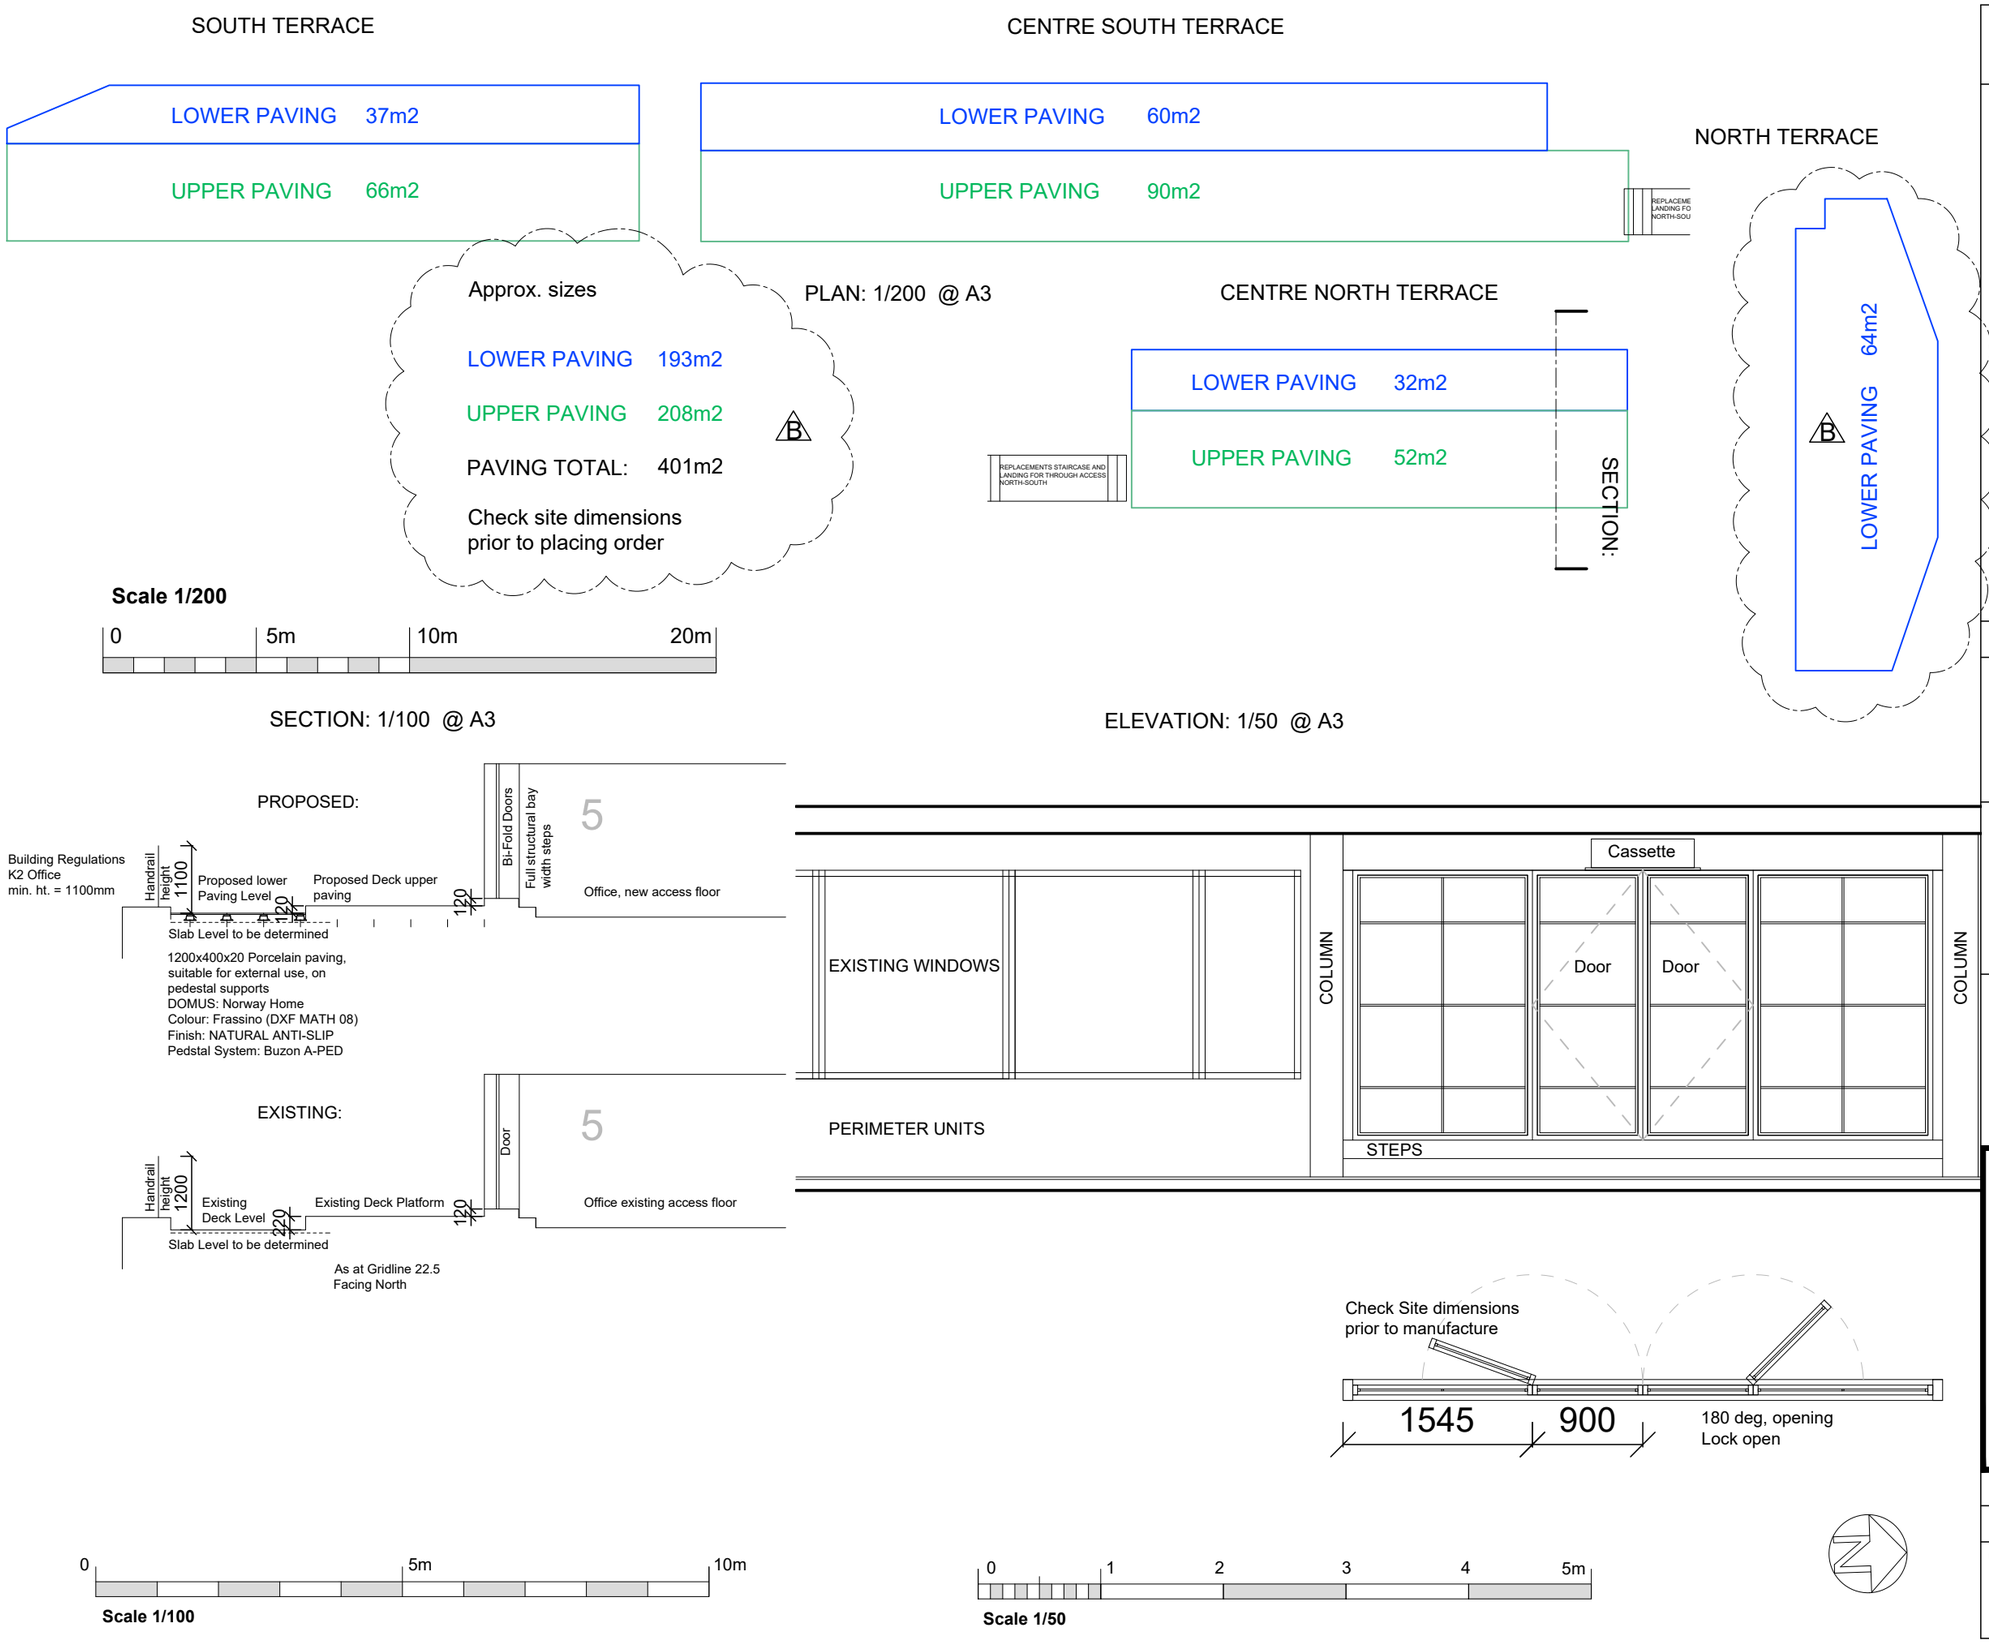

Based on information supplied by others
All dimensions are approximate
Subject to survey

Rev	Drawn	Date	Description
B	AA	27/01/22	North terrace single paving level
A	AA	13/01/22	Paving specified

5 'Cat A'

Contract

Greater London House
Hampstead Road
London NW1 7QX

Drawing Title

Proposed
Fifth Floor (West)
External Terraces

cds

CDS PROJECTS LTD
22 Woodbastwick Road, London SE26 5LH
M 07802 441750

Scales 1/100 (at A3)		Date November 2021	
Drawn AA		Checked	
Contract No 21/07/Li	Drawing No 5G/71	Revision B	