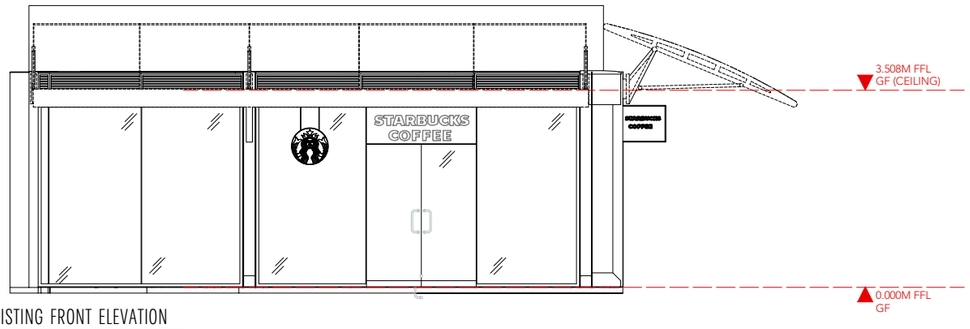

1 EXISTING FRONT ELEVATION
Scale: 1:100

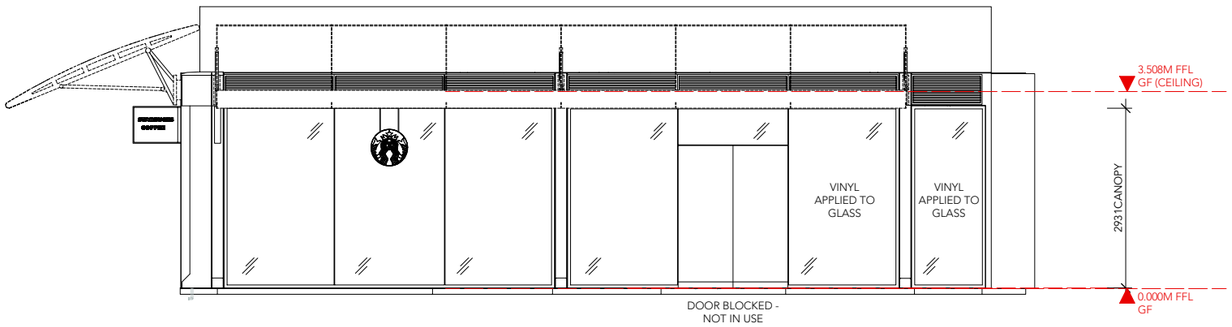

2 EXISTING SIDE ELEVATION
Scale: 1:100

SHOPFRONT - 3D VIEW

0 1 2 3 M

1:100

DRAWING NOTES

REV	DATE	DESCRIPTION	BY

CLIENT:

PROJECT:
BRUNSWICK CENTRE

ADDRESS:
UNIT 7, BRUNSWICK CENTRE
LONDON
WC1N 1AW

SHEET TITLE:
EXISTING ELEVATIONS

DRAWN BY:	SCALE:	DRAW DATE:	REVISON DATE:
GP	1:100	24.02.2022	
CHECKED BY: RM	@A3		

DRG.NO: 12420- A-2001 REV:

evolve.
Evolve Architecture
6 Beaufighter Road
Weston-Super-Mare
North Somerset
BS24 8EE
01934 411291
mail@evolve-architecture.com

THIS DRAWING AND ITS DATA IS THE PROPERTY OF EVOLVE ARCHITECTURE & SHALL NOT BE REPRODUCED WITHOUT THE COMPANY'S CONSENT. DO NOT SCALE. WRITTEN DIMENSIONS TAKE PREFERENCE. ANY DISCREPANCIES SHOULD BE REPORTED TO EVOLVE ARCHITECTURE IMMEDIATELY - IF IN DOUBT ASK.