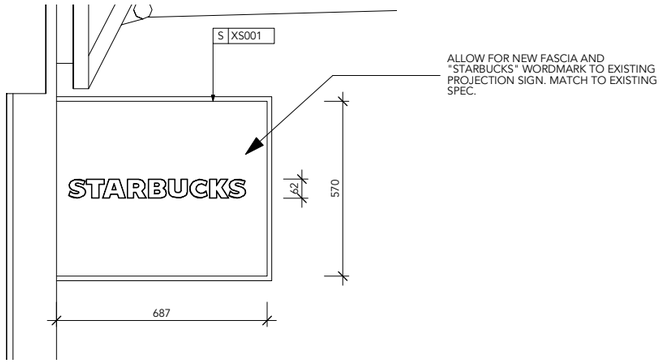

1 EXTERIOR ELEVATION - EX. PROJECTION SIGN
Scale: 1:20

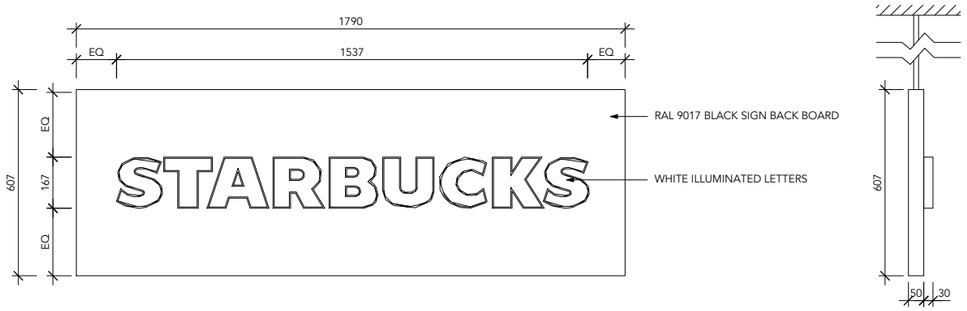

2 SUSPENDED SIGN DETAIL
Scale: 1:20

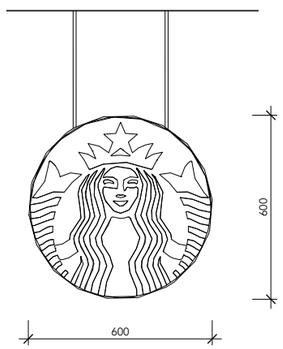

3 EXISTING LOGO DISK - RETAINED
Scale: 1:20

[Without COVER-WIRE]

[With COVER-WIRE]

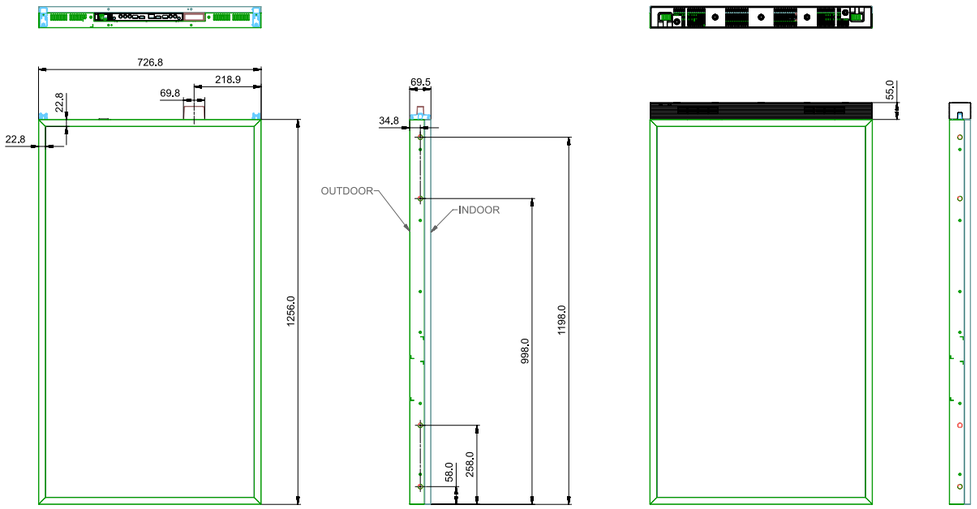

4 SIGN - DIGITAL ADVERTISING SCREEN
Scale: 1:20

1:20

DRAWING NOTES

REV	DATE	DESCRIPTION	BY

CLIENT:

PROJECT:
BRUNSWICK CENTRE

ADDRESS:
UNIT 7, BRUNSWICK CENTRE
LONDON
WC1N 1AW

SHEET TITLE:
SITE DETAILS

DRAWN BY:	SCALE:	DRAW DATE:	REVISION DATE:
GP	1:20	24.02.2022	
CHECKED BY: RM	@A3		

DRG.NO: 12420- A-3001
REV:

evolve.
Evolve Architecture
6 Beaufighter Road
Weston-Super-Mare
North Somerset
BS24 8EE

01934 411291
mail@evolve-architecture.com

THIS DRAWING AND ITS DATA IS THE PROPERTY OF EVOLVE ARCHITECTURE & SHALL NOT BE REPRODUCED WITHOUT THE COMPANY'S CONSENT. DO NOT SCALE. WRITTEN DIMENSIONS TAKE PREFERENCE. ANY DISCREPANCIES SHOULD BE REPORTED TO EVOLVE ARCHITECTURE IMMEDIATELY - IF IN DOUBT ASK.