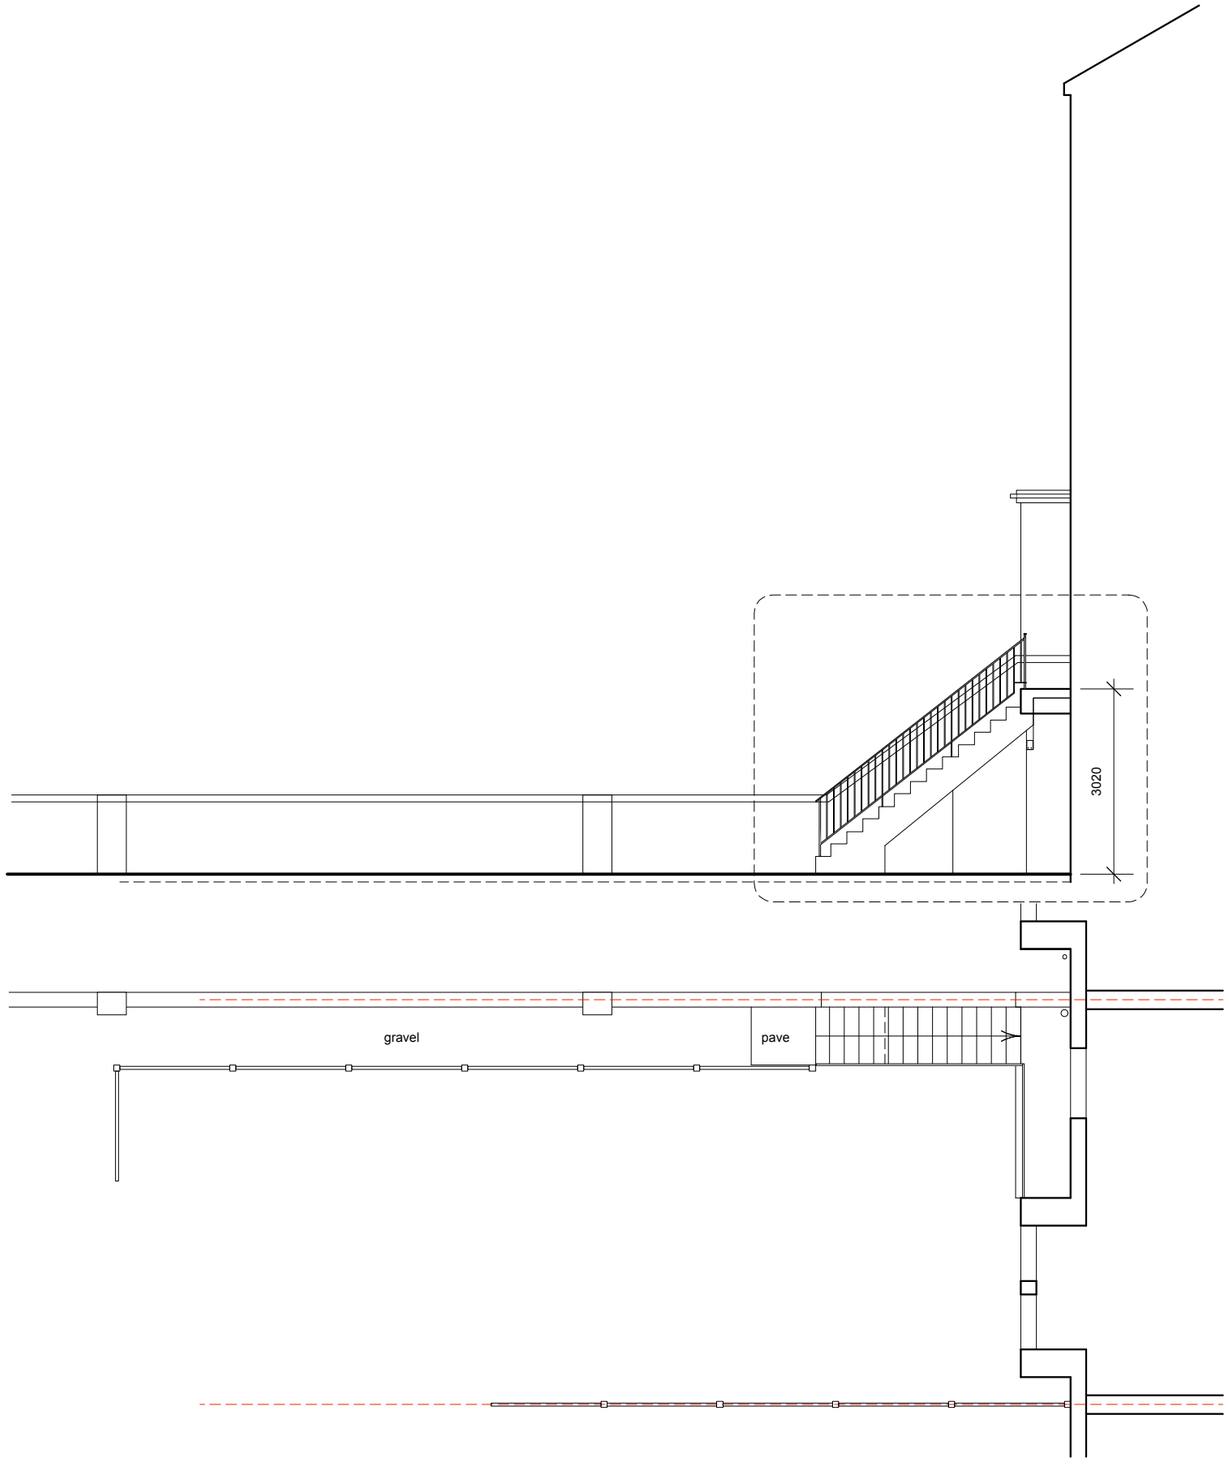

Oliver Perceval Architects Ltd
Holly Tree House, Colemans Hatch, East Sussex TN7 4HN
M. 07932 668840
E. oliver@coherent-architecture.co.uk

Project : 20 Crossfield Road, NW3 4NT
Client : Gordana Prelevic

0 1m 2 3 4 5

Existing Plan and rear elevation

LICENCE

check all dims on site
do not scale off this drawing

Scale	Date Issued	Drawing No.
1:100 @A3	28.02.22	GP.001