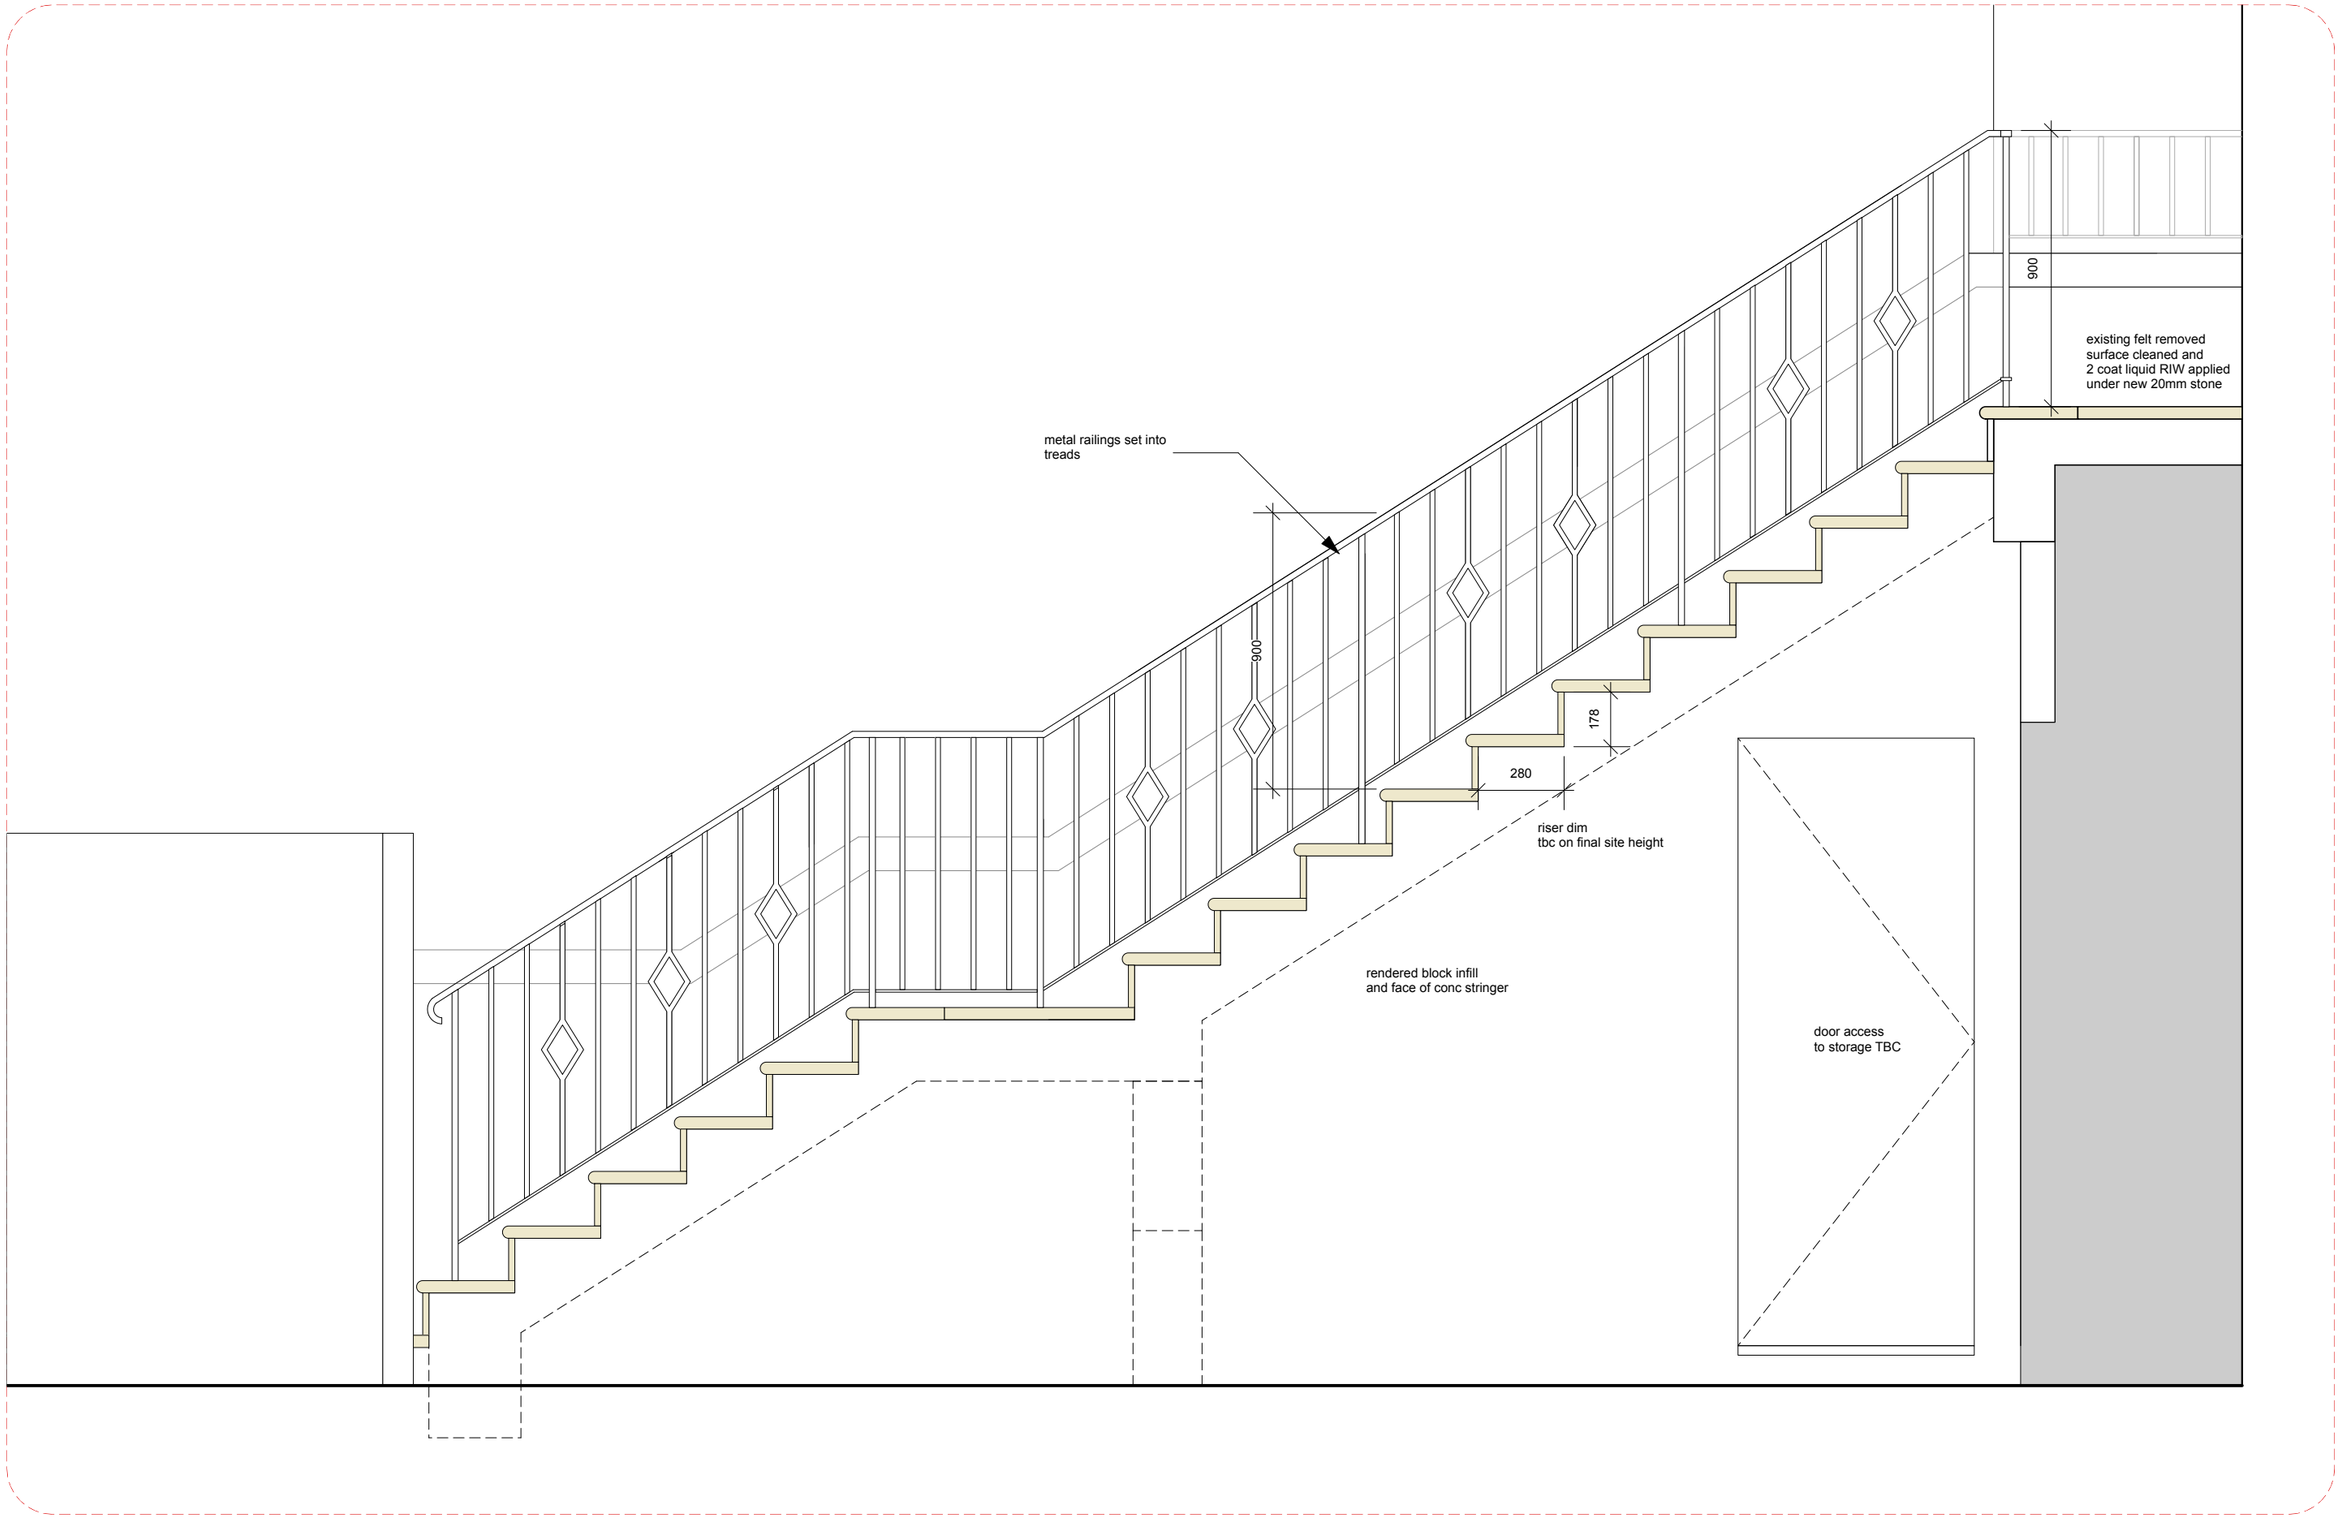

Oliver Perceval Architects Ltd
Holly Tree House, Colemans Hatch, East Sussex TN7 4HN
M. 07932 668840
E. oliver@coherent-architecture.co.uk

Project : 20 Crossfield Road, NW3 4NT
Client : Gordana Prelevic

0 2

1:20 elevation of steps

LICENCE

check all dims on site
do not scale off this drawing

Scale	Date Issued	Drawing No.
1:20@A3	03.03.22	GO.101A

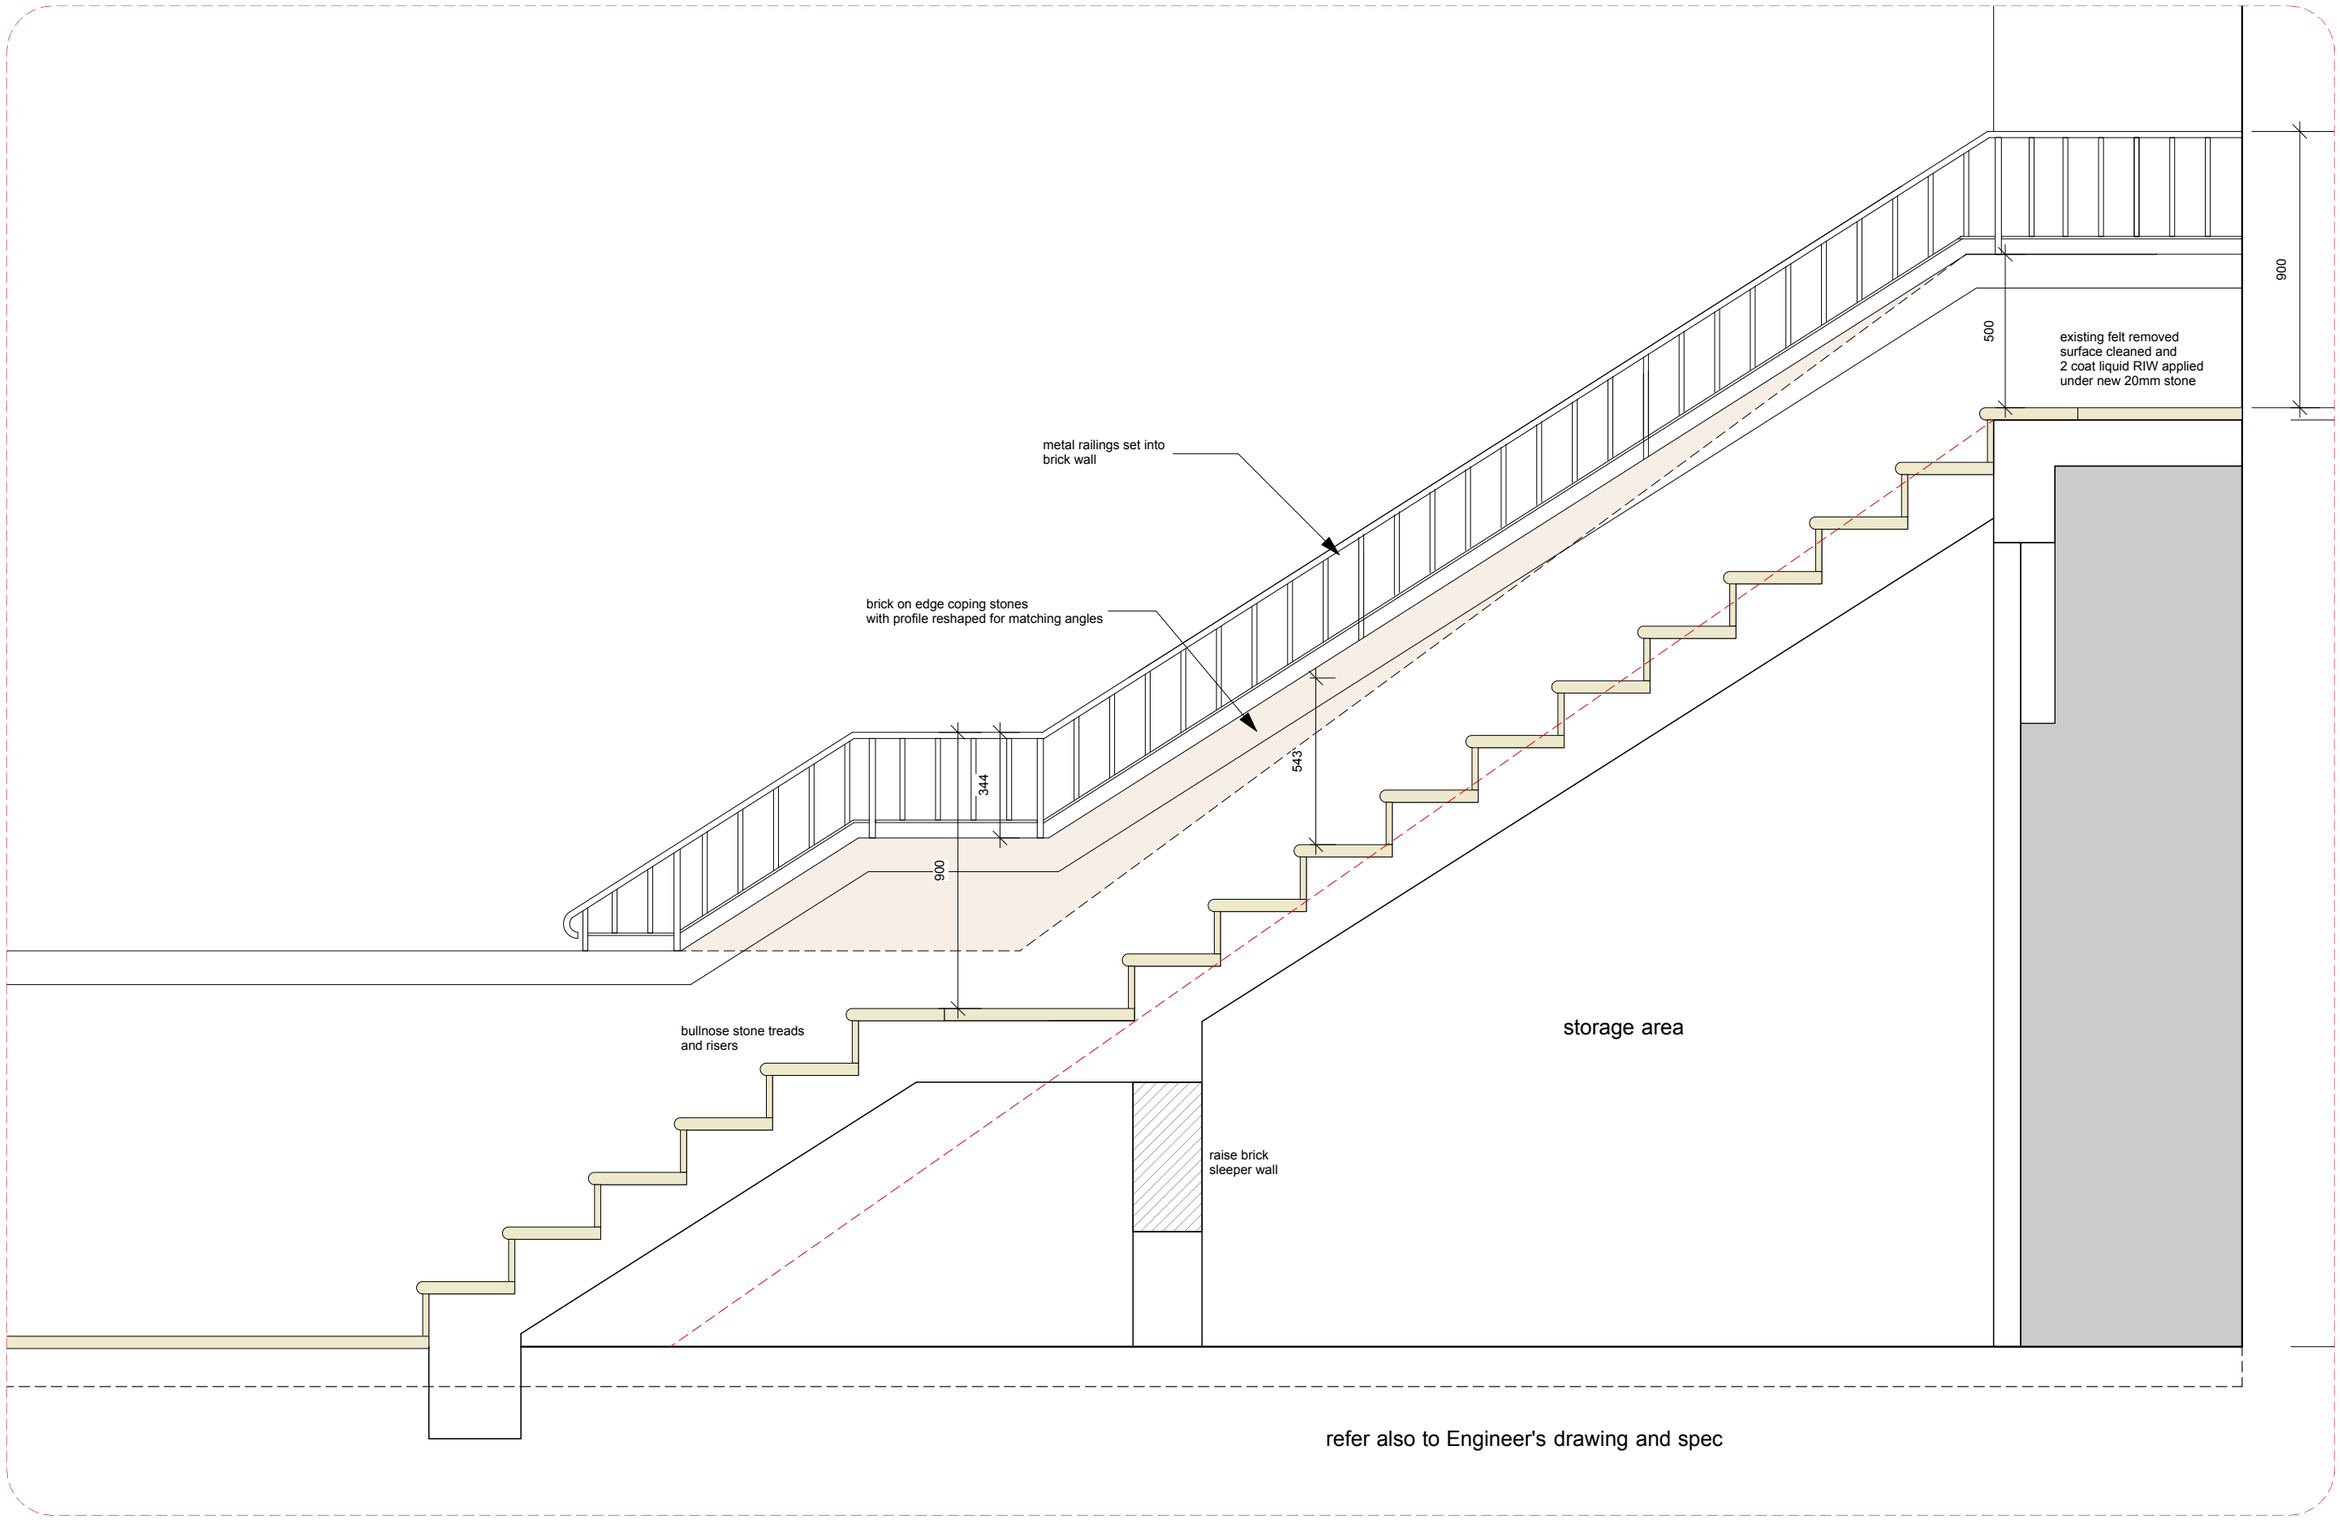

Oliver Perceval Architects Ltd
Holly Tree House, Colemans Hatch, East Sussex TN7 4HN
M. 07932 668840
E. oliver@coherent-architecture.co.uk

Project : 20 Crossfield Road, NW3 4NT
Client : Gordana Prelevic

0 2

1:20 section of steps

LICENCE

check all dims on site
do not scale off this drawing

Scale	Date Issued	Drawing No.
1:20@A3	03.03.22	GO.100A