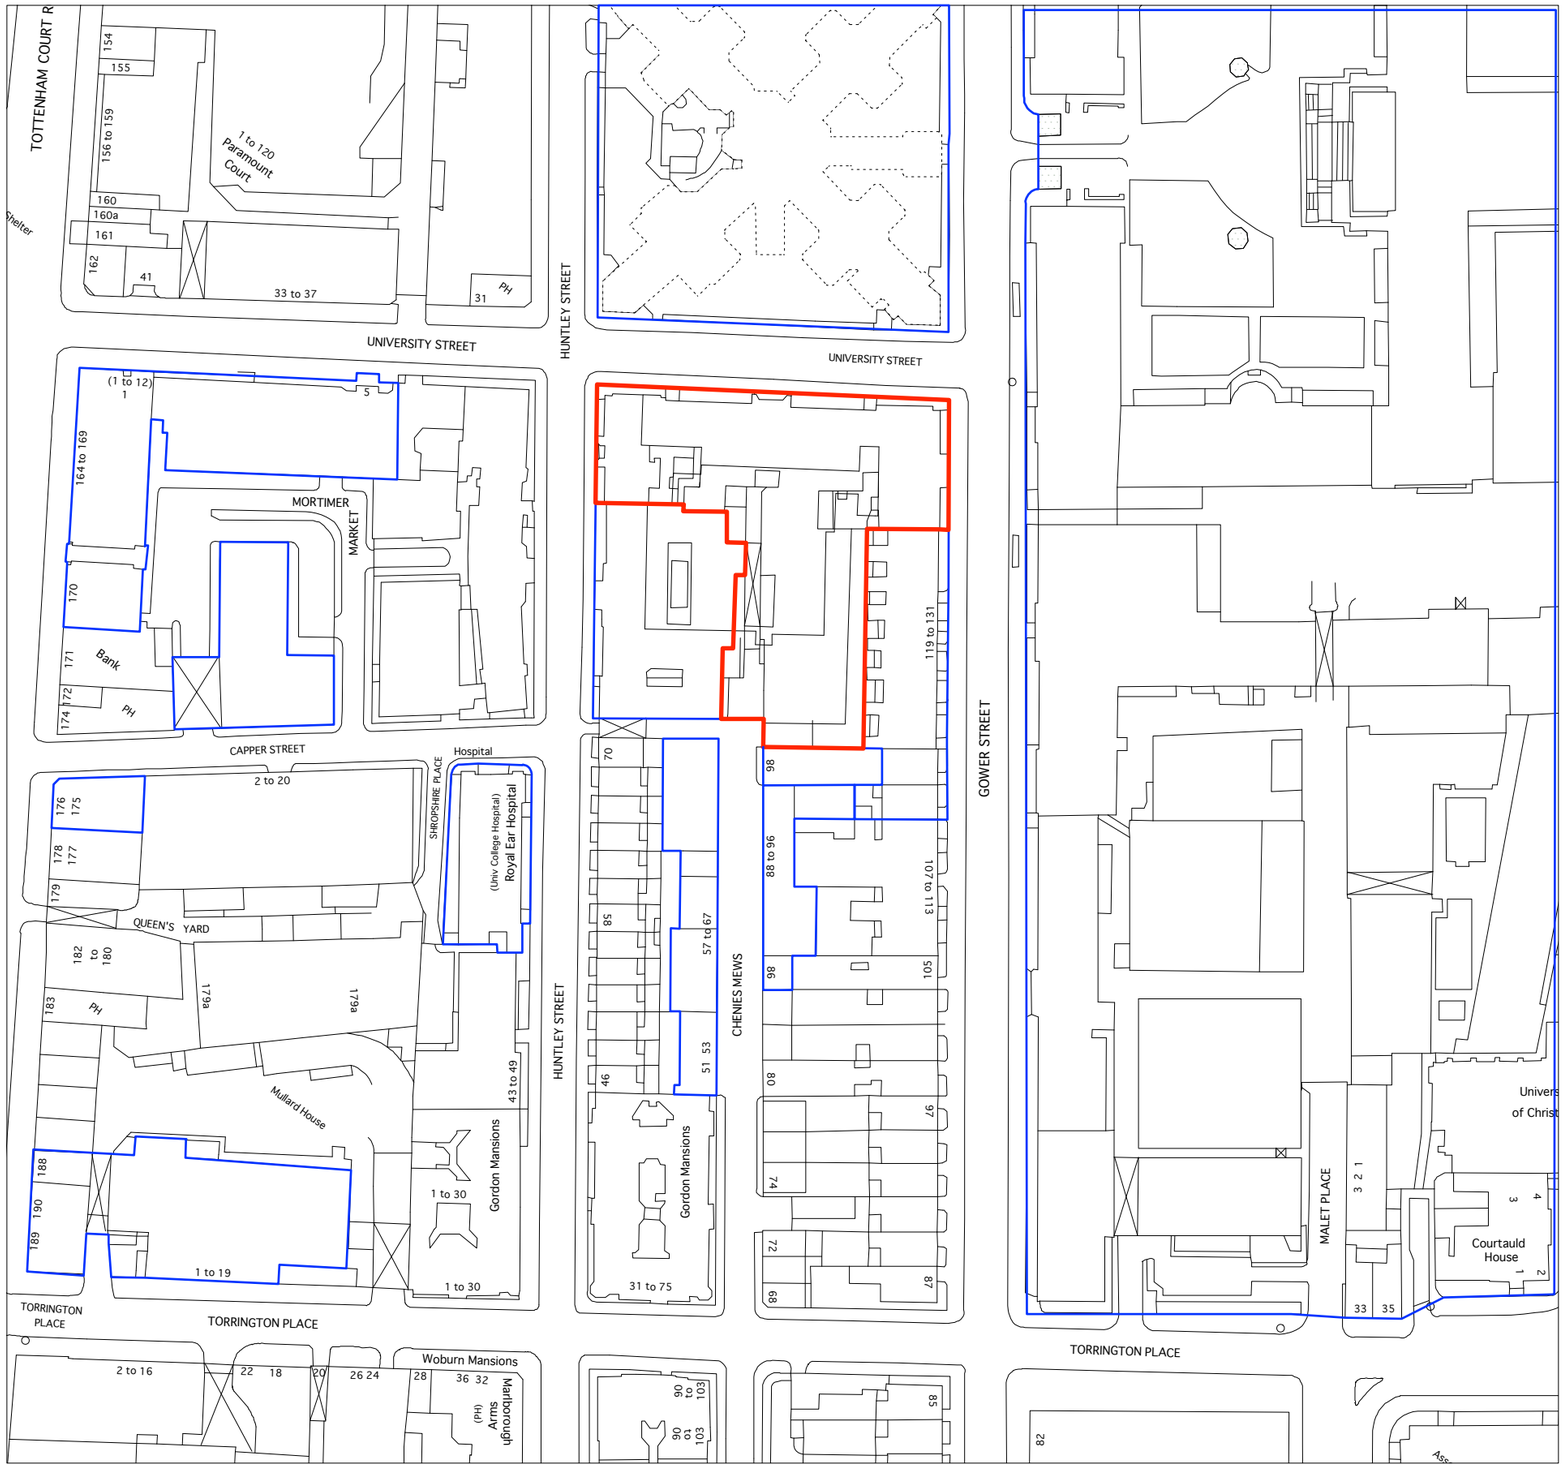

Revision	Date	Amendment
/	25.01.22	Planning issue

Notes

Site Boundary

Other land owned by the applicant

N

NO DIMENSIONS ARE TO BE SCALED FROM THIS DRAWING. THE CONTRACTOR/MANUFACTURER IS RESPONSIBLE FOR CHECKING ALL DIMENSIONS AND QUERYING ANY DISCREPANCIES. THIS DRAWING IS THE PROPERTY OF BURWELL ARCHITECTS LTD. COPYRIGHT IS RESERVED BY THEM AND THE DRAWING IS ISSUED ON CONDITION THAT IT IS NOT COPIED, REPRODUCED, RETAINED OR DISCLOSED TO ANY UNAUTHORISED PERSON, EITHER WHOLLY OR IN PART, WITHOUT WRITTEN CONSENT.

Client	University College London
Project	UCL Chenies Mews Sub-station
Drawing	Site Location Plan
Scale	1:1250 @ A3
Date	Jan 2022
Drawn	DB
Project N°	866
Drawing N°	866_P_001
Revision	-

Burwell Architects

info@burwellarchitects.com
www.burwellarchitects.com

Unit 0.01
California Building
London SE13 7SF
+44 (0) 2083 056010