Do not scale from this drawing.
Dimensions are to be verified on site prior to construction.

Notes

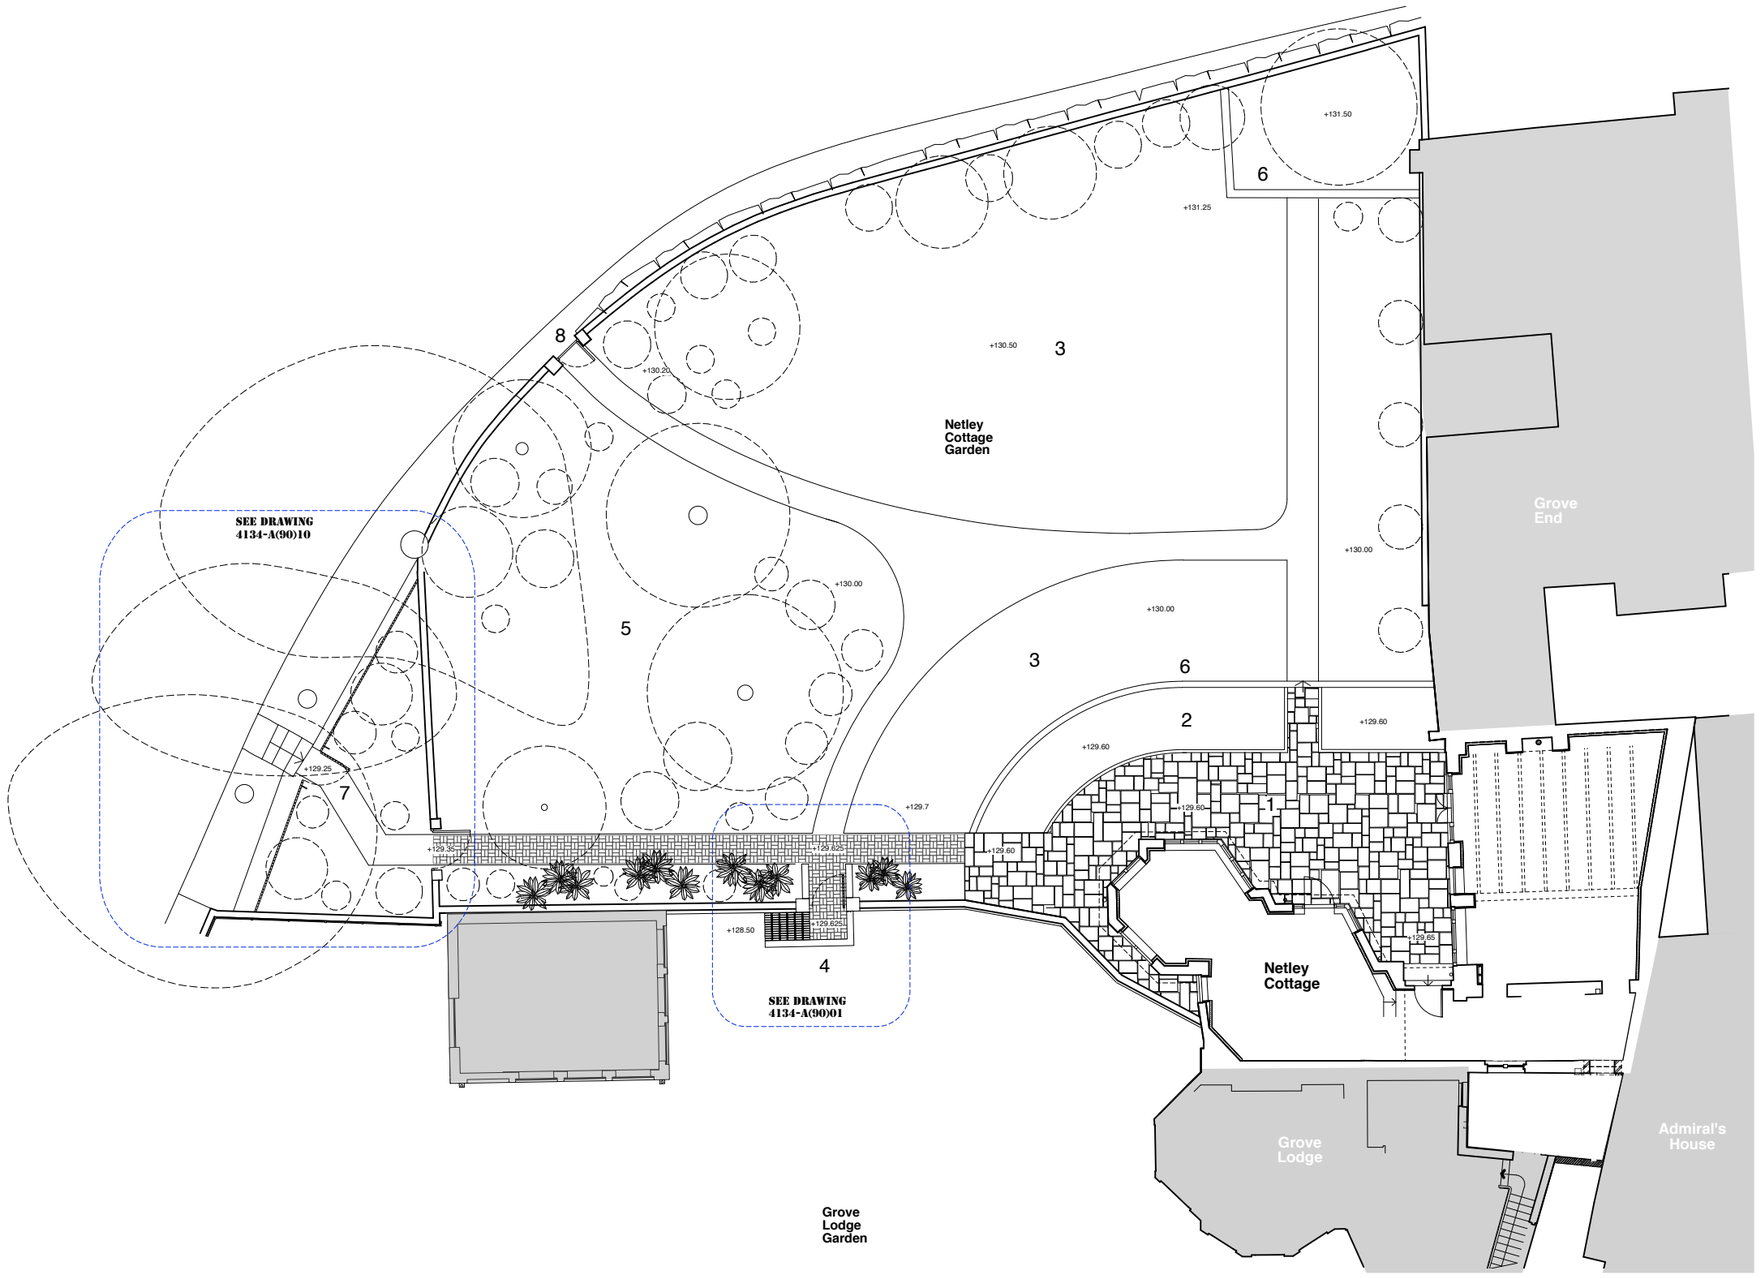

KEY:

1) Yorkstone paved terrace
2) Flower bed
3) Lawn
4) New steps through wall
5) Woodland
6) Brick retaining wall
7) New Railings and Entrance Gate
8) Side gate

N

0 1 2 3 4 5 6 7 8 9 10 metres

4orm
1-5 Offord Street London N1 1DH
020 7183 7045

studio@4orm.co.uk
www.4orm.co.uk

In association with
HANS VERSTUYFT ARCHITECTEN

Project
Netley Cottage

Drawing Title
Proposed Landscape
Key Plan

Drawing Status
PLANNING

Date	Scale @ A3	Drawn
Feb 202	1:100	JW

Drawing Number
4134-L.06