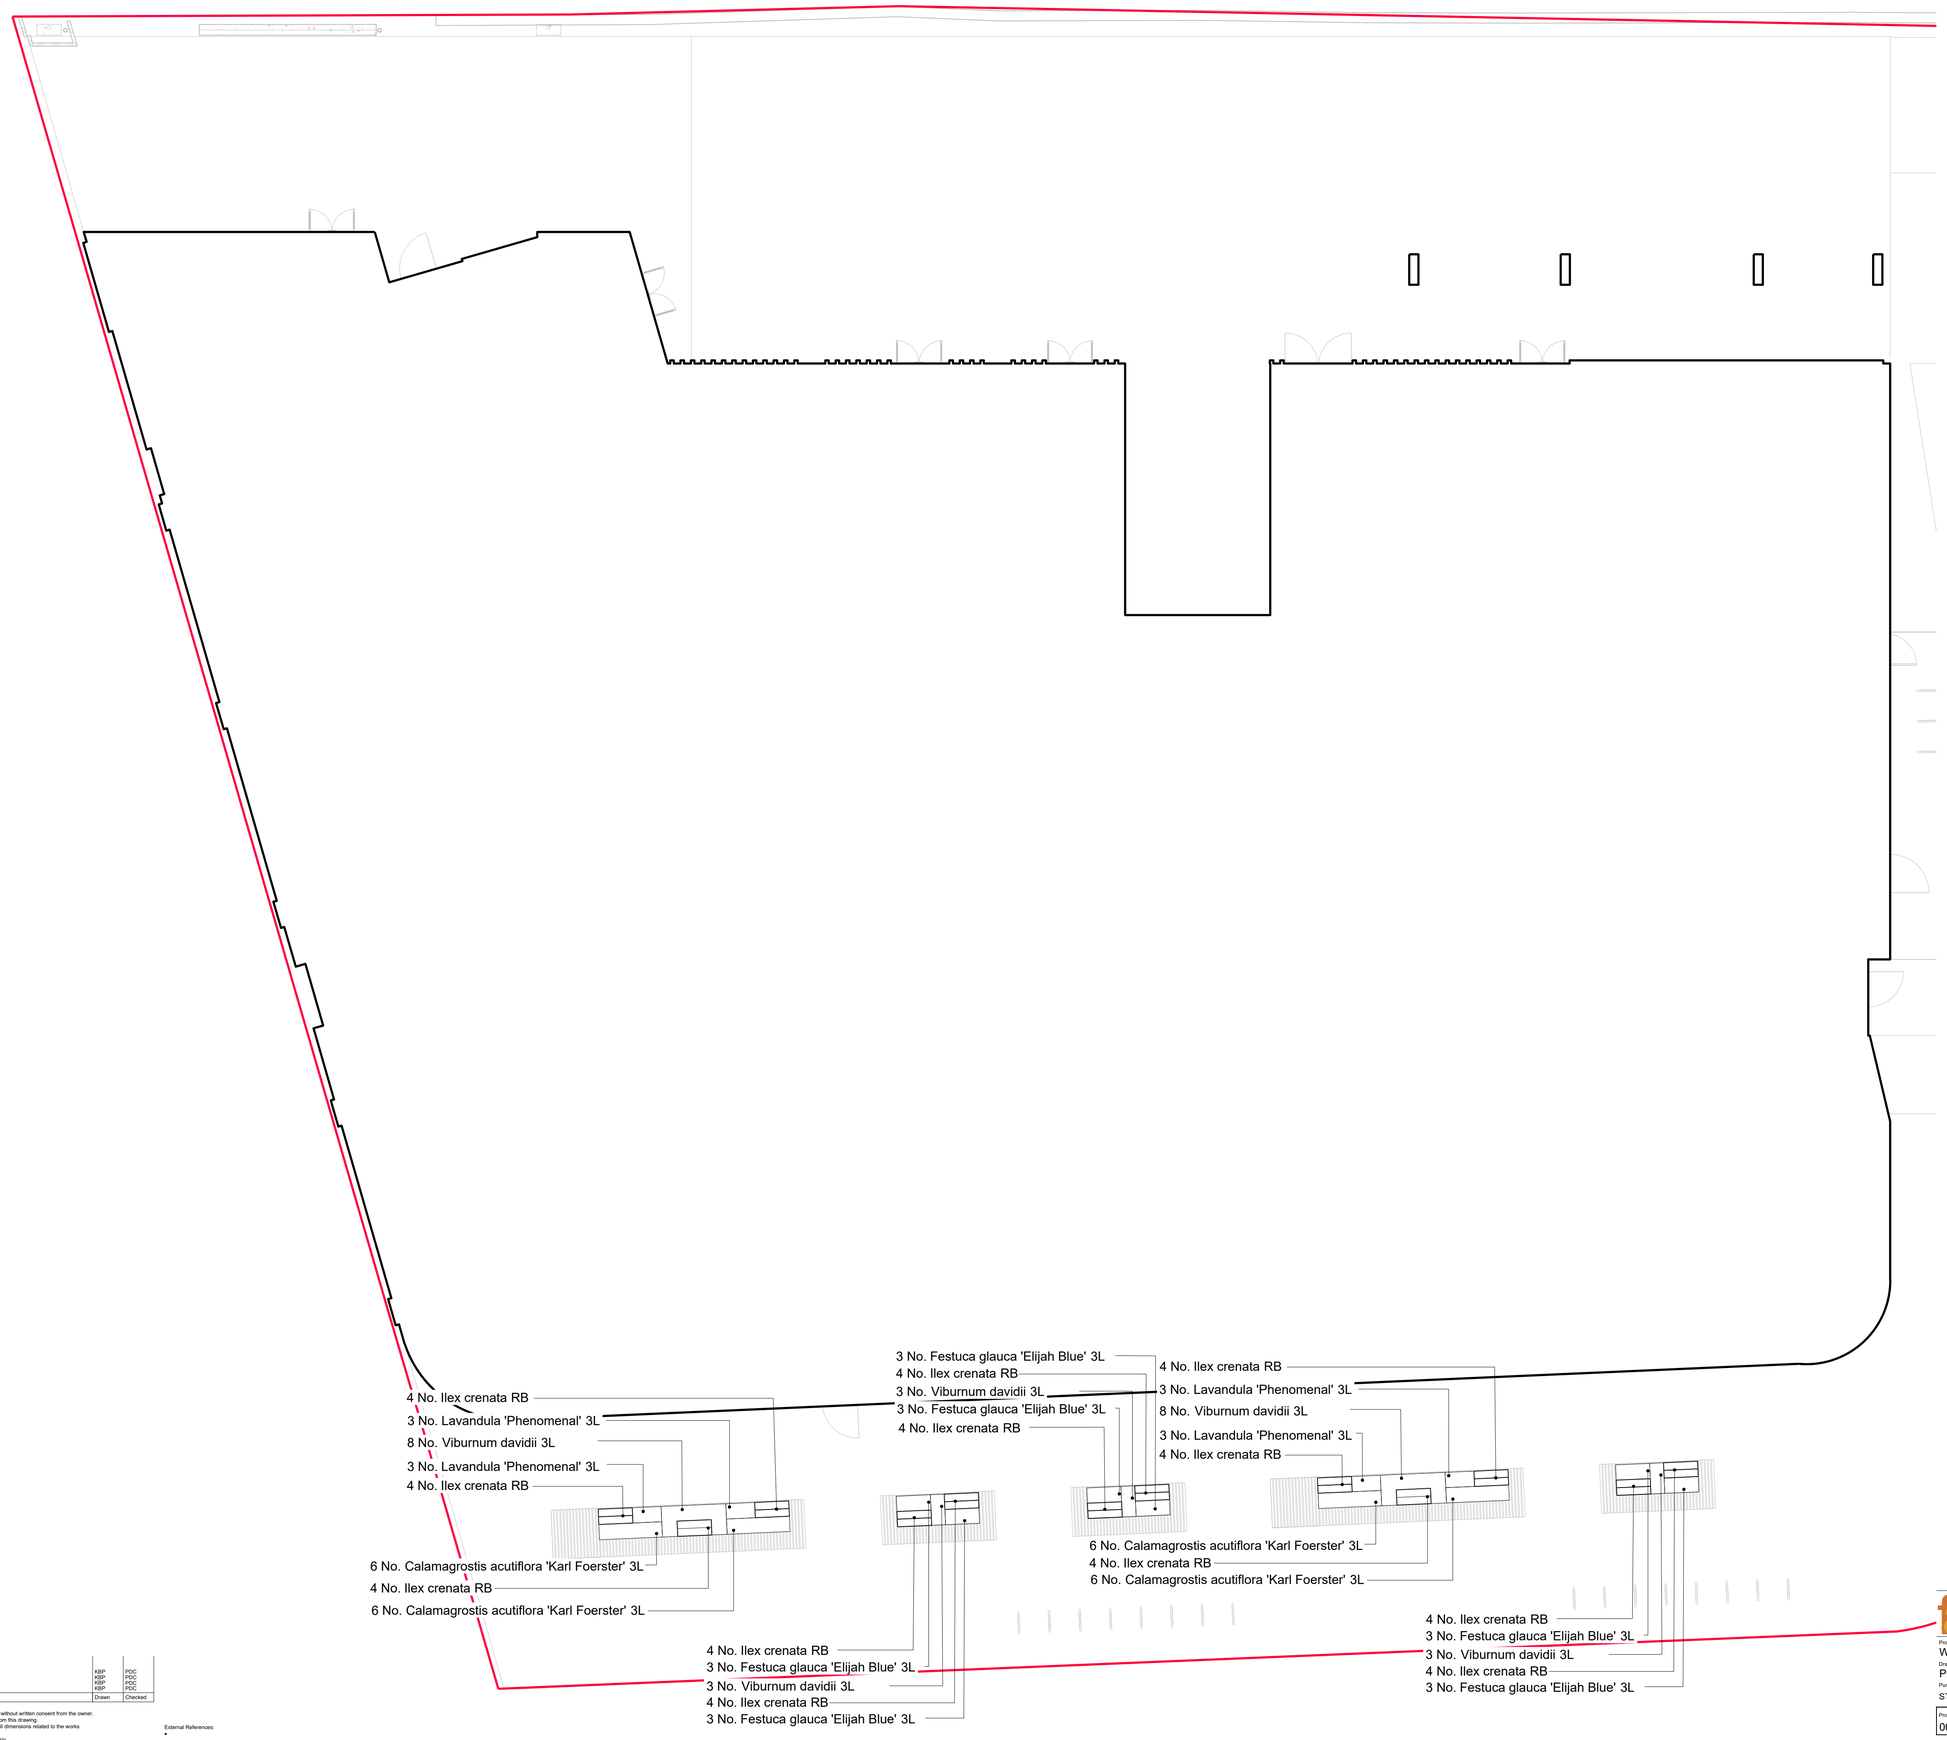

Location Plan

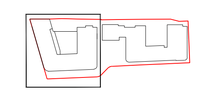

Revision	Date	Reason	Drawn	Checked
T04	01.03.2022	Stage 4 - Layout update	KBP	PDC
T03	17.12.2021	Stage 4	KBP	PDC
T02	04.11.2021	Change of conditions	KBP	PDC
T01	04.11.2021	Tender	KBP	PDC

Disclaimer:
1. This drawing is copyright of fabrik ltd. It must not be copied or reproduced without written consent from the owner.
2. Do not scale from this drawing. Only figured dimensions are to be taken from this drawing.
3. All contractors must visit site and be responsible for taking and checking all dimensions related to the works shown on the drawing prior to fabrication or setting out.
4. This drawing uses coloured lines. Please do not rely on a monochrome copy.

External References:
-

fabrik landscape architects
First Floor Studio | The Old School | 4 Exton Street | London | SE1 8UE
T : 0207 620 1453 | E : london@fabrikuk.com | W : www.fabrikuk.com

Project: West End Lane, London
Client: Astir
Drawing Title: Planting Plan Ground Floor West Block (Sheet 1 of 3)

Purpose of Issue	Drawn By	Checked By	Drawn Scale	Date of First Issue
STAGE 4	KBP	PDC	1:100 @ A1	NOV | 2021

Project Number	Role	Originator	Type	Series	Level	Number	Revision
0001	L	FAB	DRG	XX	00	3001	T04