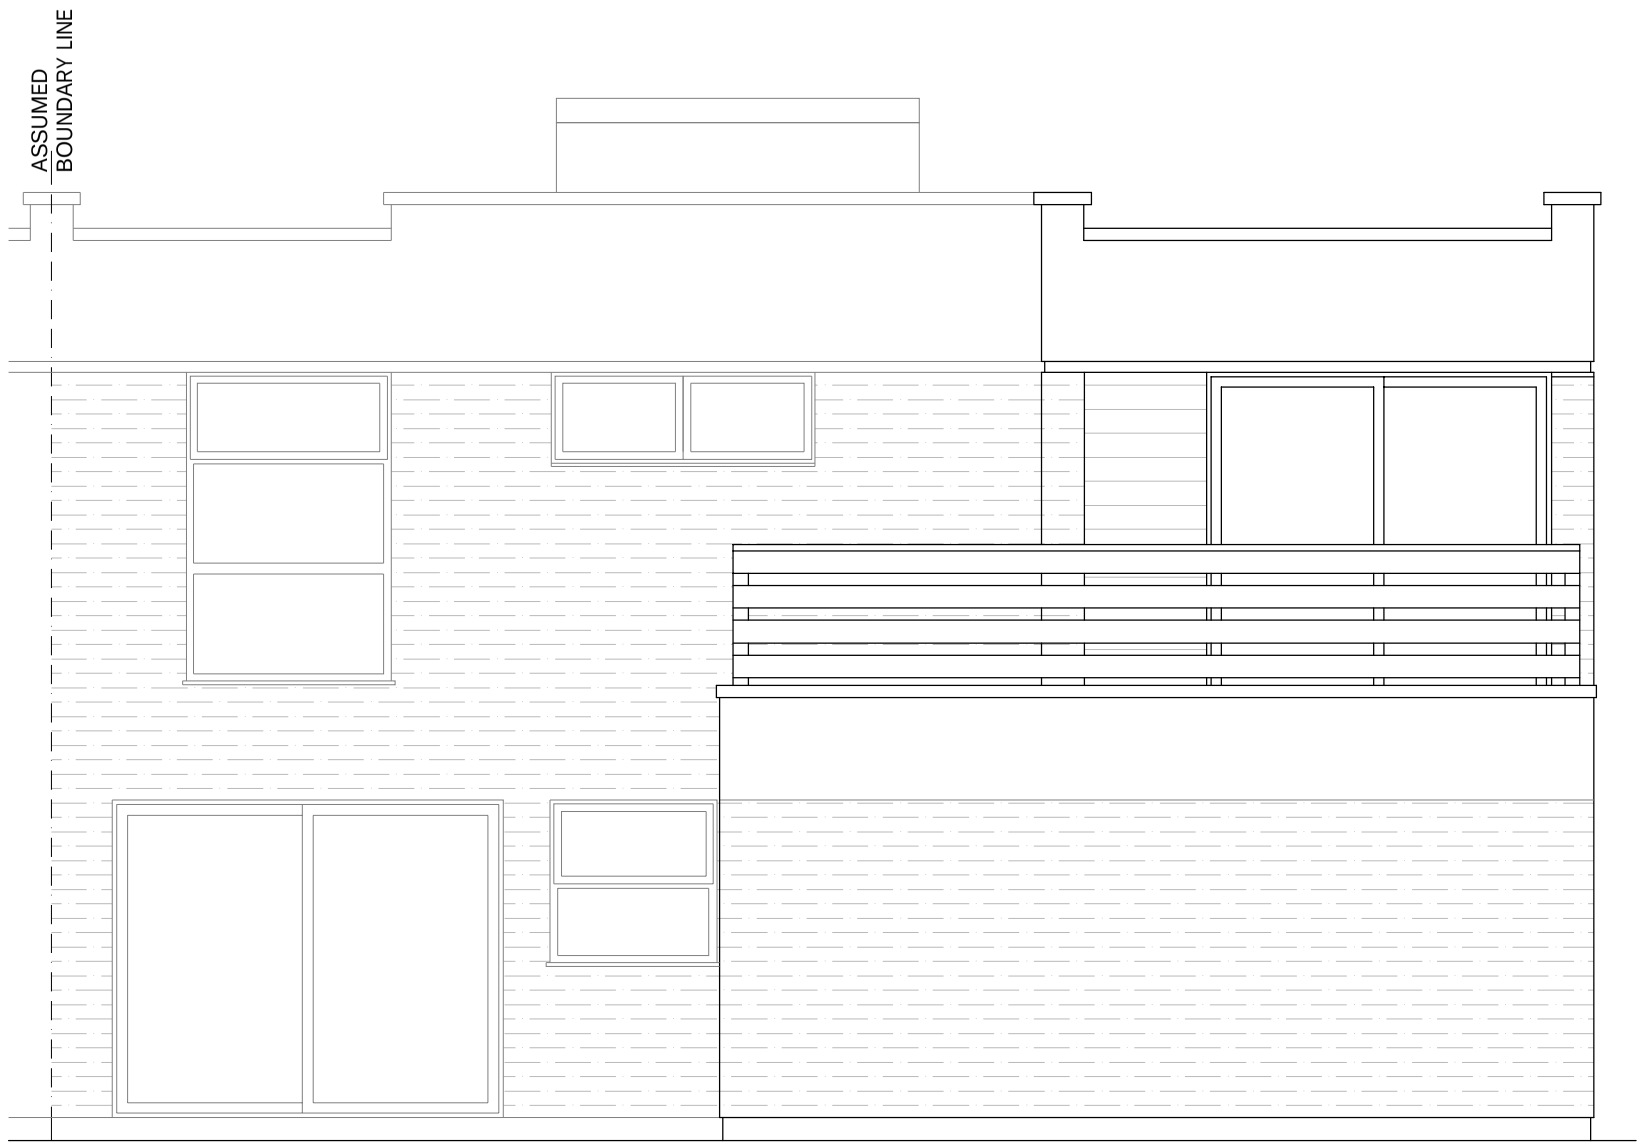

0m 5m

REVISIONS

REV DATE REVISION NOTES:

KEY

NOTES

1. Do not scale from this drawing.
2. All dimensions to be checked on site by the contractor and such dimensions to be his responsibility.
3. Report all drawing errors, omissions and discrepancies to the architect/designer.

KASIA WHITFIELD DESIGN

KASIAWHITFIELD@GMAIL.COM
T: 020 75869624
M: 07985035333

JOB 19 HAWTREY ROAD
LONDON NW3 3SS

TITLE EXISTING REAR ELEVATION (SOUTH)

DATE	SCALE	STATUS
2021.11.16	1:50@A3	EXISTING

PROJECT NO.	DRAWING NO.	REVISION
HR19	EX6	