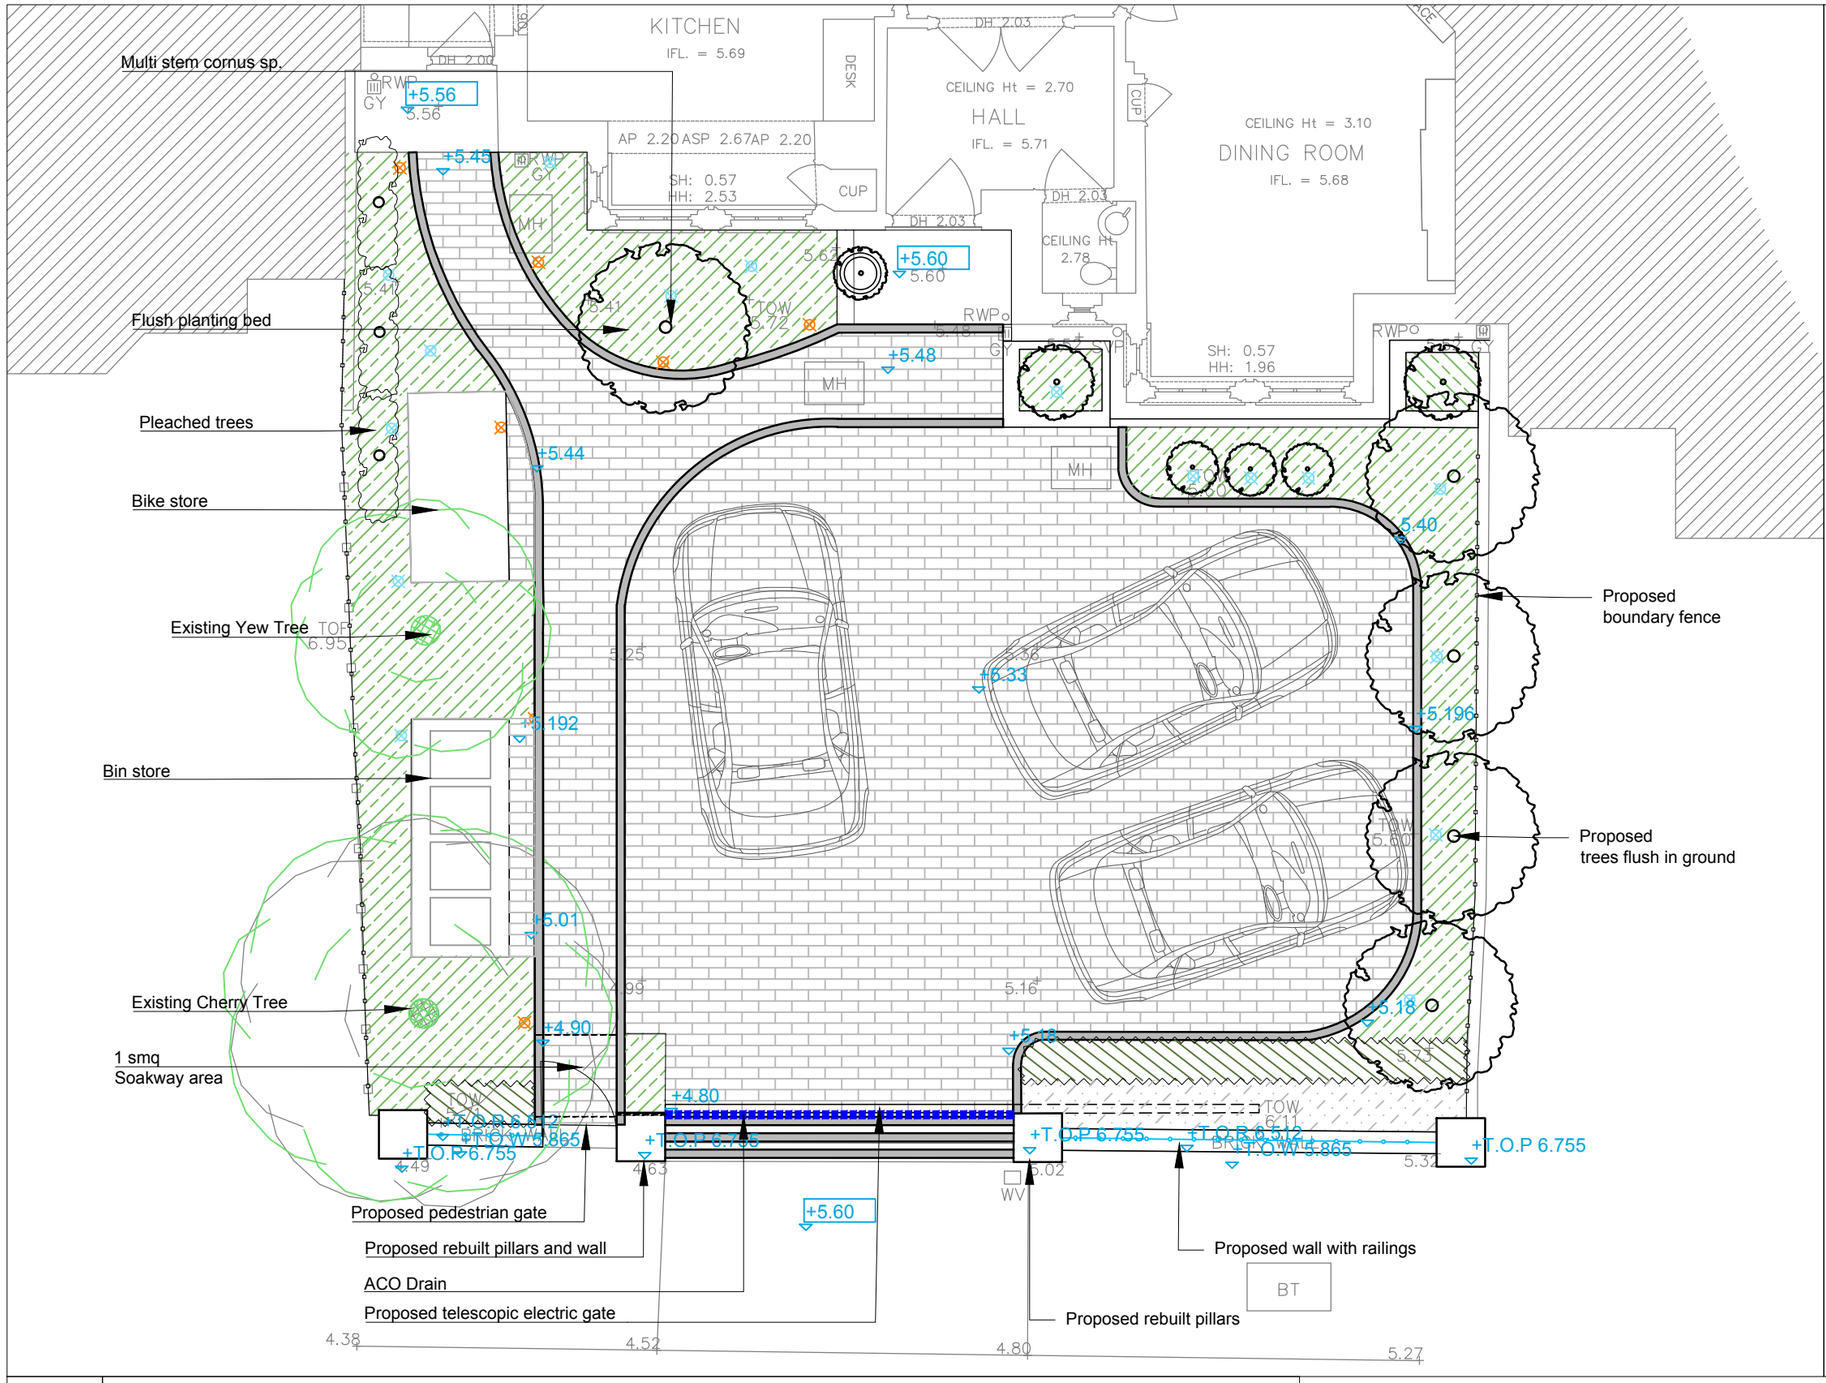

LEGEND

- Fairstone sawn and tumbled sandstone setts; 200x100x50 mm , Colour: Silver Birch, LAID PERMEABLEY
- Granite cobble edging; 100 x 100x 100; Finish split edge Colour:Silver grey
- Proposed London stock brick raised planter 225mm W x 300 mm H
- Proposed London stock brick pier with yorkstone coping, Various heights
- Proposed London stock brick wall , various heights
- Western red cedar fence, 90 mm & 44 mm baton fence, 1.8m - 1.5m tall
- Black powder coated railing with speah heads, 635mm above wall H
- Black powder coated steel pedestrian gate , 1980mm H
- Black powder coated electric car gate 1740mm H
- Aco drain
- Proposed mixed shrub and perennial planting
- Proposed hedge
- Proposed tree Refer to tree planting plans
- Existing tree to retain
- In ground LED spike light, hooded, warm light 2700 K
- Bin storage with green roof
- Bike storage
- +5.33 Proposed spot height
- 5.16 Existing spot height

1

SCALE 1:75 @ A3

FRONT GARDEN PLAN - PROPOSED

REV.	DESCRIPTION	DATE
B	FOR PLANNING	28/02/22
A	FOR PLANNING	03/08/21

DRAWN OT
DATE 29/07/21
SCALE@A3 1:75
STATUS FOR PLANNING
DWG. NO **1_KIDDERPORE_L101**

PROJECT TITLE
1 KIDDERPORE AVENUE
DRAWING TITLE
FRONT GARDEN PROPOSED

ZLAND DESIGN