REV	BY	DESCRIPTION	DATE

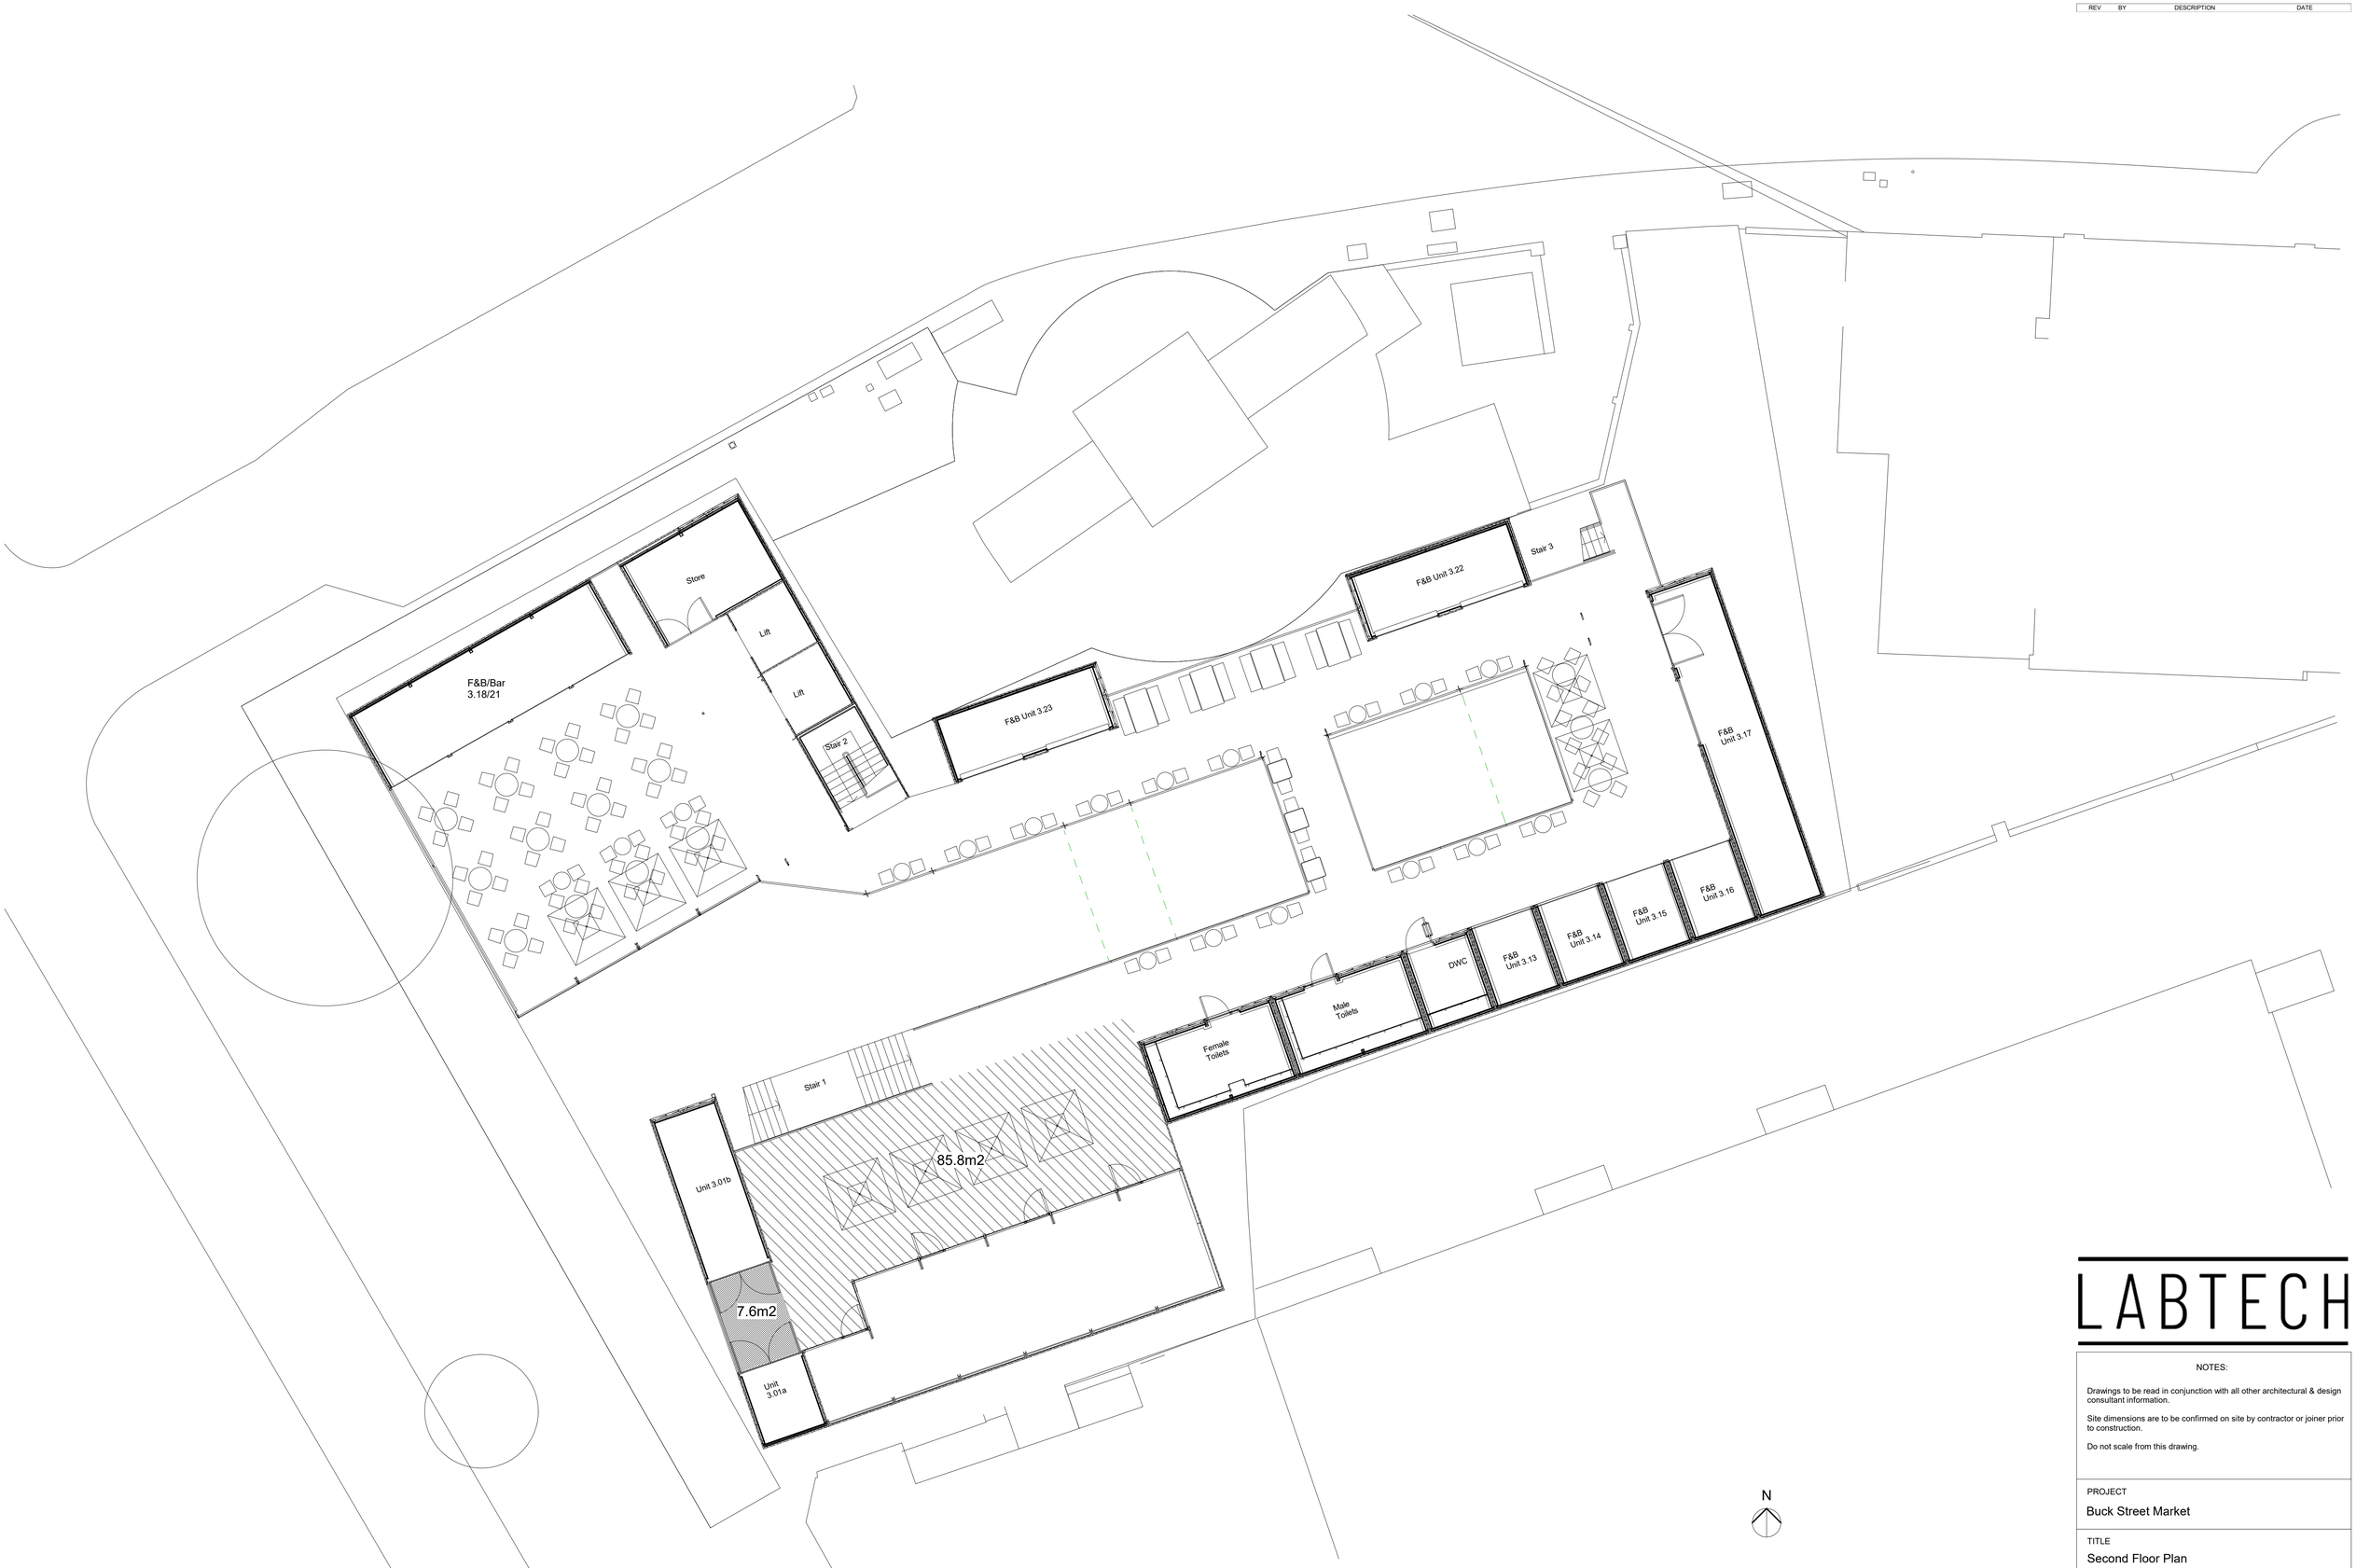

N

SCALE BAR

0m 1m 10m

LABTECH

NOTES:

Drawings to be read in conjunction with all other architectural & design consultant information.

Site dimensions are to be confirmed on site by contractor or joiner prior to construction.

Do not scale from this drawing.

PROJECT

Buck Street Market

TITLE

Second Floor Plan

DATE:	SCALE:	SIZE:	DRAWN BY:
19/01/2021	1:100	A1	SE

PROJECT REF:	DRAWING NUMBER:	REVISION
BSM	A102	