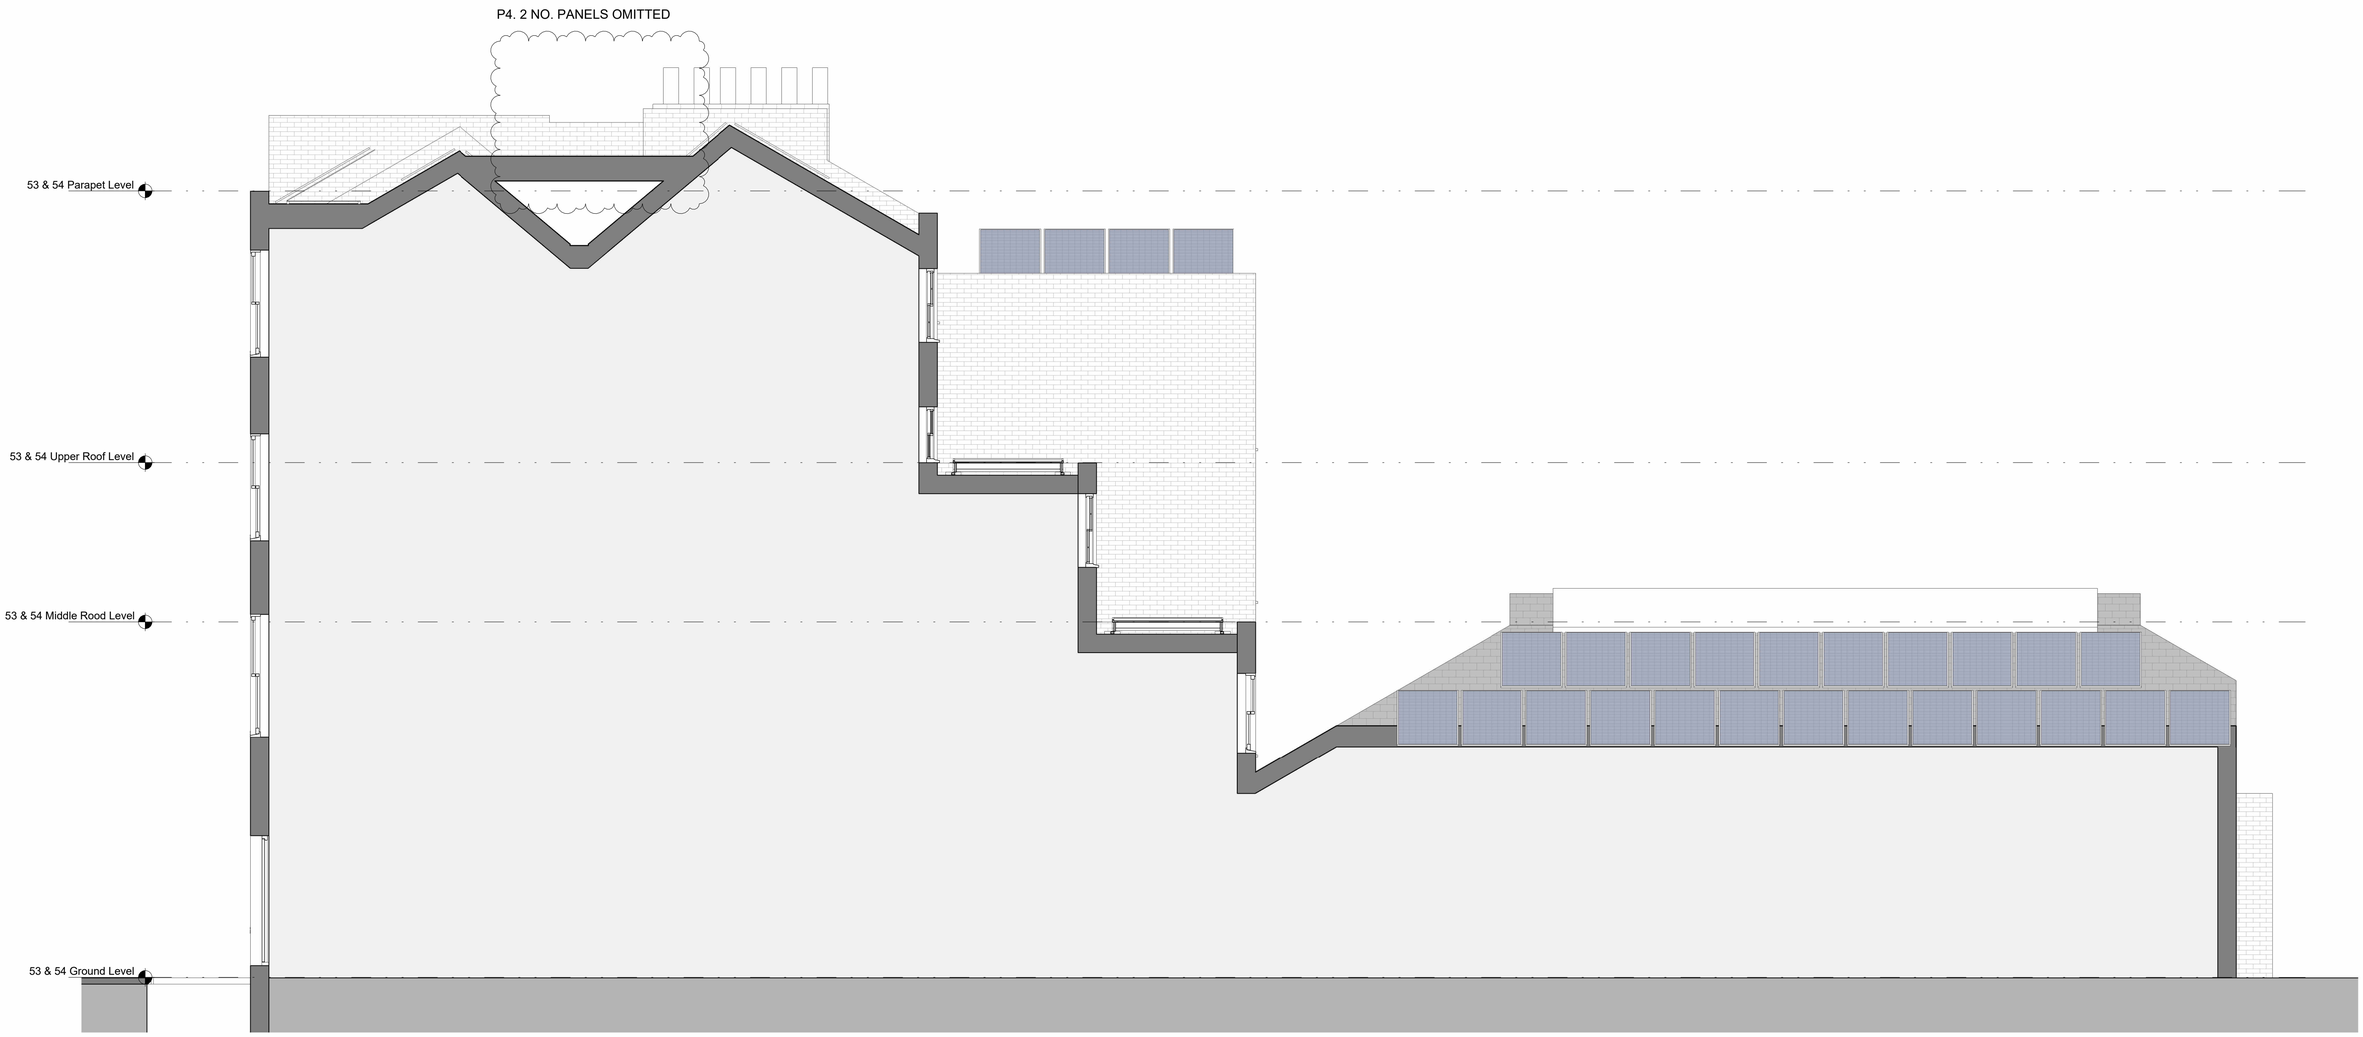

1 **Nos. 53 & 54 Section AA - Proposed**
1 : 50

Drawing Reference: **2109-HOST-ZZ-XX-DR-A-2111**	**P4** Revision	Drawing Status: **PLANNING REVISED**	
Scale @A1: 1 : 50	Issue Date:	Drawing Title: **Nos. 53 & 54 Section AA - Proposed**	
Drawn By: JG / Checked By: JG	11.03.2022		
Project Title: **2109 - Doughty Street**		Client: **Doughty Street Chambers**	

Rev	Date	Note	CHKD
P1	29.11.2021	COORDINATION	JG
P2	10.12.2021	DRAFT PLANNING	JG
P3	20.01.2022	PLANNING	JG
P4	11.03.2022	PLANNING REVISED	JG

Notes:

GENERAL NOTES:
Dimensions, areas and levels where given are only approximate and subject to site survey. All dimensions are to be checked on site. Any discrepancies or variations are to be reported to the architect before work commences.
Electronic data / drawings are issued as "read only" and should not be interrogated for measurement. All dimensions and levels should be read, only from those values stated in text, on the drawing. DO NOT SCALE OFF THIS DRAWING

PROJECT SPECIFIC NOTES:

- The locations of the panels are indicative for planning purposes only. A detailed methodology for their installation and maintenance is to be undertaken by the contractor prior to any installation taken place.

- The roofscape of the buildings is drawn accurately however windows and other details may differ marginally from those on site as a full measured survey of the buildings has not been undertaken.

1m 5m

host

www.host-architecture.co.uk
info@host-architecture.co.uk