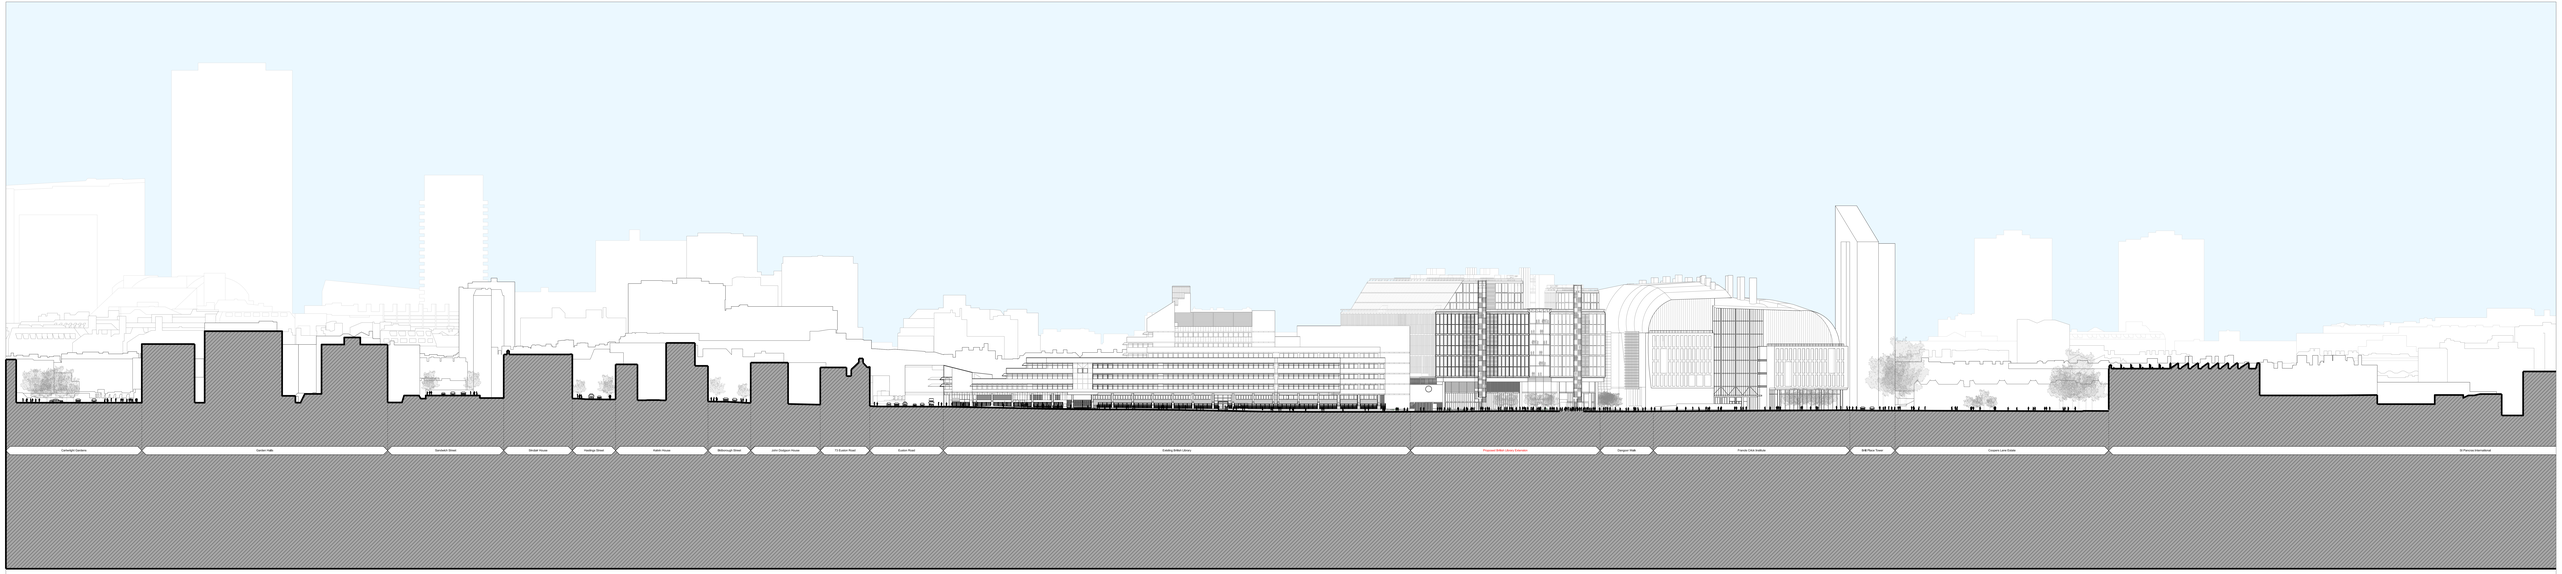

Revision	Date	Description
00	24-09-2021	For Planning Application

Legend

0 10 50m

Key Plan

Drawing Purpose
FOR PLANNING APPLICATION

Drawn by	Checked by	Authorised by
RSHP	RSHP	RSHP

Do not scale from drawing. The author of this drawing takes no responsibility for any dimensions derived from this drawing. Only those dimensions which have no reference may be placed for such dimensions. If no dimension is given, it is the responsibility of the recipient to ascertain the dimension specifically from the author of the drawing.
This sizing of all structural and service elements must always be checked against the relevant engineer's drawings. No reliance should be placed upon scaling information shown on this drawing.

This drawing has been prepared at a preliminary stage of the design. It is indicative and illustrative only and has not been developed in detail. Further development of the design and clarification of design assumptions will result in changes to this drawing. We accept no responsibility that this drawing will represent the final construction.

Project
BRITISH LIBRARY

Drawing Title
PROPOSED EAST CONTEXTUAL ELEVATION MIDLAND ROAD

© copyright Rogers Stirk Harbour + Partners, all rights reserved 2021

Contact
Rogers Stirk Harbour + Partners
The Leadenhall Building
122 Leadenhall Street
London
EC3V 4AB
tel: 020 7585 1235
fax: 020 7585 8400
email: 2101@rsh-p.com
www.rsh-p.com

Scale @ A1	Drawing Number
1:500	RSHP-P-1201-E-E
Drawing Date	**Revision Date**	**Revision**
24-09-2021	-	00