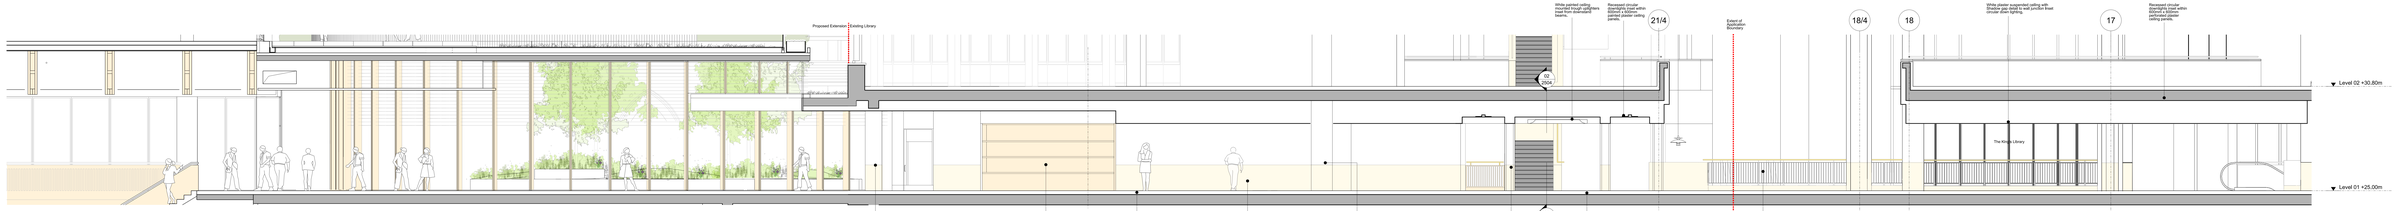

Revision	Date	Description
00	24-09-2021	For Listed Building Consent Application

Legend

Key Plan

Drawing Purpose
FOR LISTED BUILDING CONSENT

Drawn by	Checked by	Authorised by
RSHP	RSHP	RSHP

Do not scale from drawing. The author of this drawing takes no responsibility for dimensions derived from scaling. Figured dimensions, if any, are given for reference only and no reliance may be placed on such dimensions. If no dimension is given, it is the responsibility of the recipient to ascertain the dimension specifically from the author of the drawing.
The sizing of all structural and service elements must always be checked against the relevant engineer's drawings. No reliance should be placed upon sizing information shown on this drawing.

This drawing has been prepared at a preliminary stage of the design. It is indicative and illustrative only and has not been developed in detail. Further development of the design and clarification of design assumptions will result in changes to this drawing. We accept no responsibility that this drawing will represent the final construction.

Project
BRITISH LIBRARY

Contact
Rogers Stirk Harbour + Partners
The Leadenhall Building
122 Leadenhall Street
London
EC3V 4AB
tel+ 020 7385 1235
fax+ 020 7385 9429
email 2101@rsh-p.com
www.rsh-p.com

Drawing Title
Proposed Level 01
Plan & Internal Elevation
Looking East

© copyright Rogers Stirk Harbour + Partners, all rights reserved 2021

Scale @ A1	Drawing Number
1:50	RSHHP-P-2502-D-01
Drawing Date	**Revision Date**	**Revision**
24-09-2021	-	00