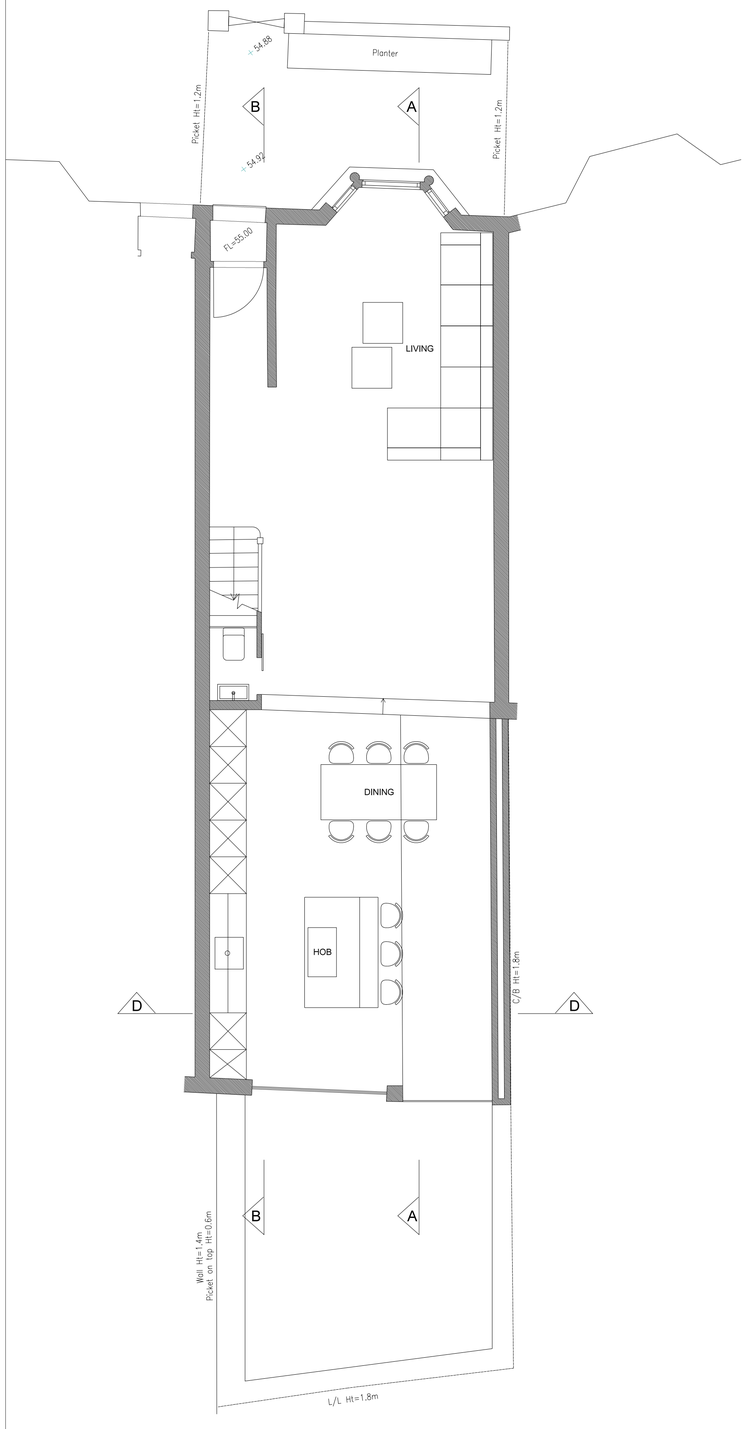

PROPOSED GROUND FLOOR PLAN

P SCALE: 1:50 @ A1

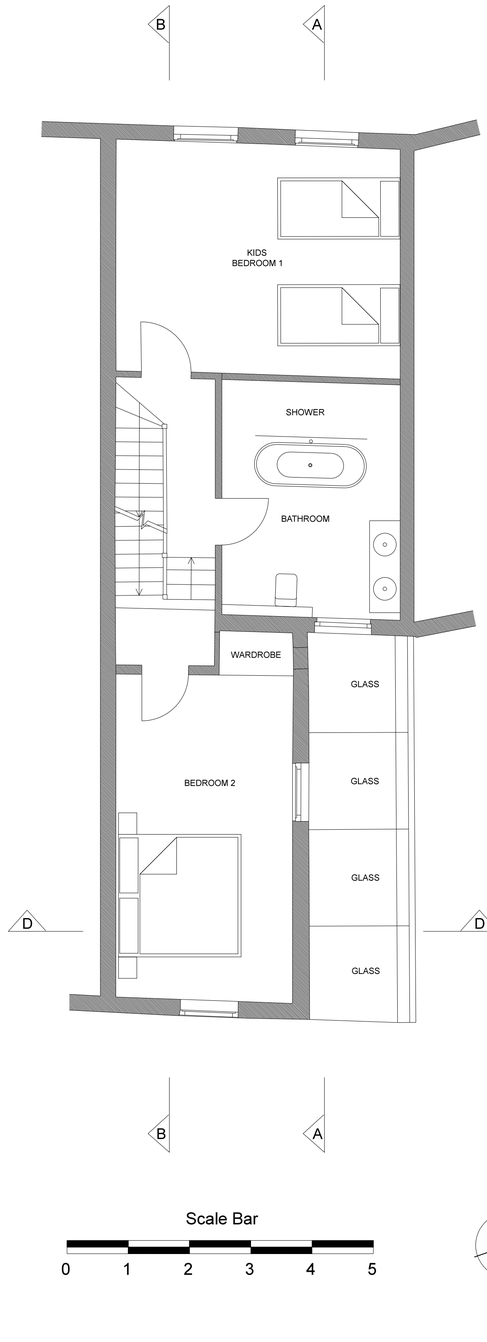

PROPOSED FIRST FLOOR PLAN

P SCALE: 1:50 @ A1

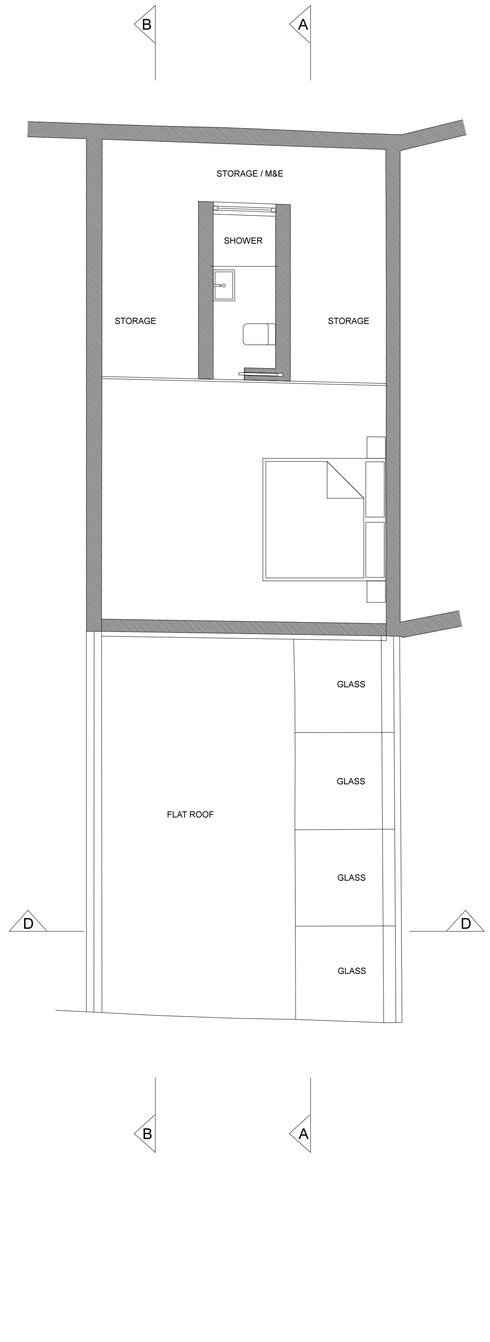

PROPOSED LOFT PLAN

P SCALE: 1:50 @ A1

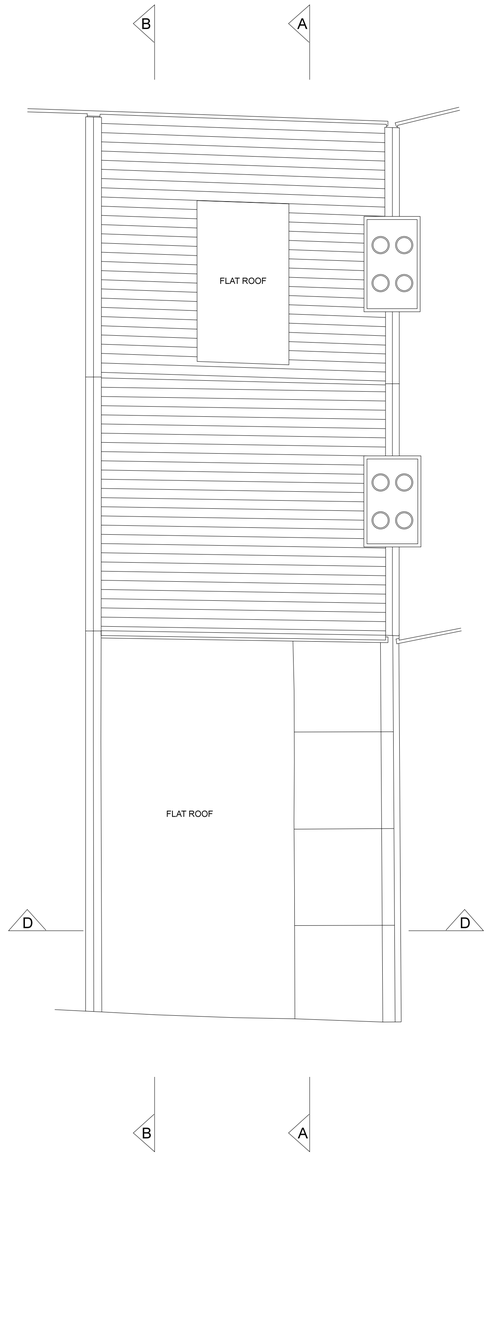

PROPOSED ROOF PLAN

P SCALE: 1:50 @ A1

EHArchitects
Architects Masterplanners Designers
STUDIO 69 Harlesden Gardens
London NW10 4HB
Tel +44 (0) 7956 290361
www.ehmorrison@ehchitects.co.uk
www.ehlarchitects.co.uk

PLAN SIZE **A1**

DRAWING TITLE
PROPOSED
PLANS

CLIENT
PAUL O'SULLIVAN

PROJECT
43 RAVENSHAW STREET
NW6 1NP WEST HAMPSTEAD

REVISION

THIS DRAWING MUST NOT BE SCALED

JOB NO						
DRAWING STATUS PLANNING	DRAWN DATE 2021					SCALE @ A1 1:50
DRAWN BY EH	ISSUE DATE 2021					CHECKED BY EH
ZONE/PLANE CODE	COMPONENT CODE	ZONE	FLOOR LEVEL	ELEMENT	DRAWING NO	REVISION
CHK A	EHA	XX	XX	XX	0020	B