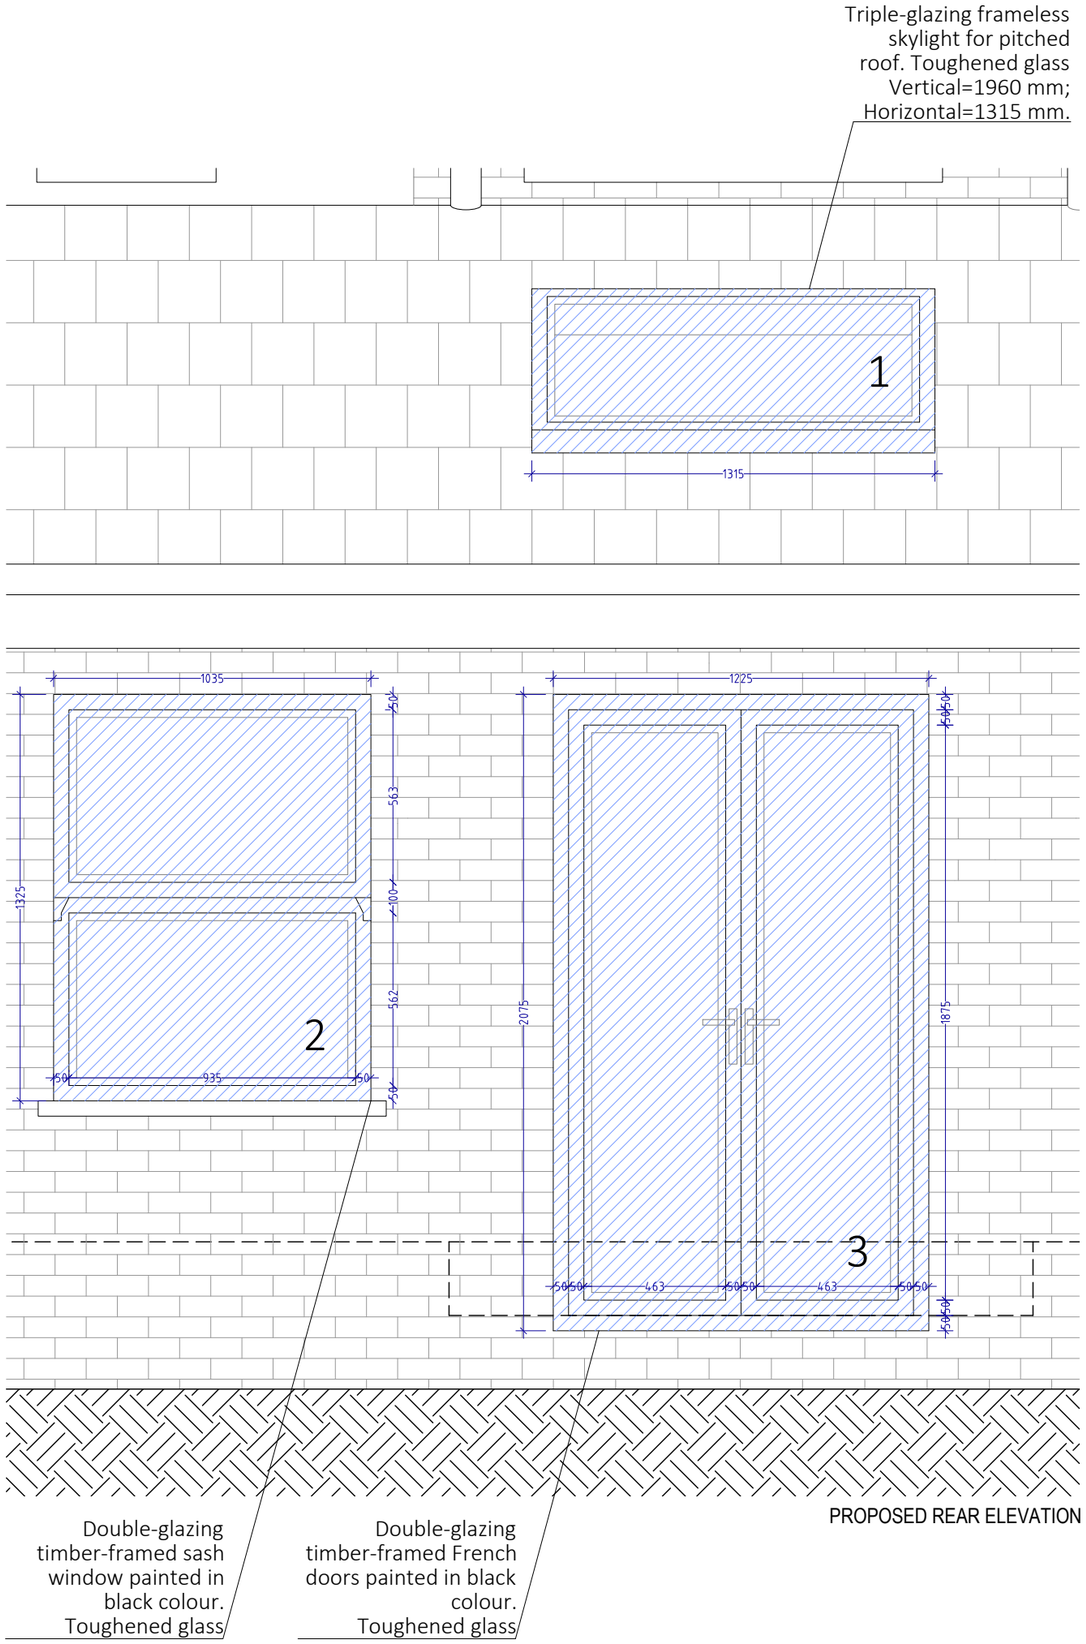


PROPOSED REAR ELEVATION

BOX SASH SPECIFICATION

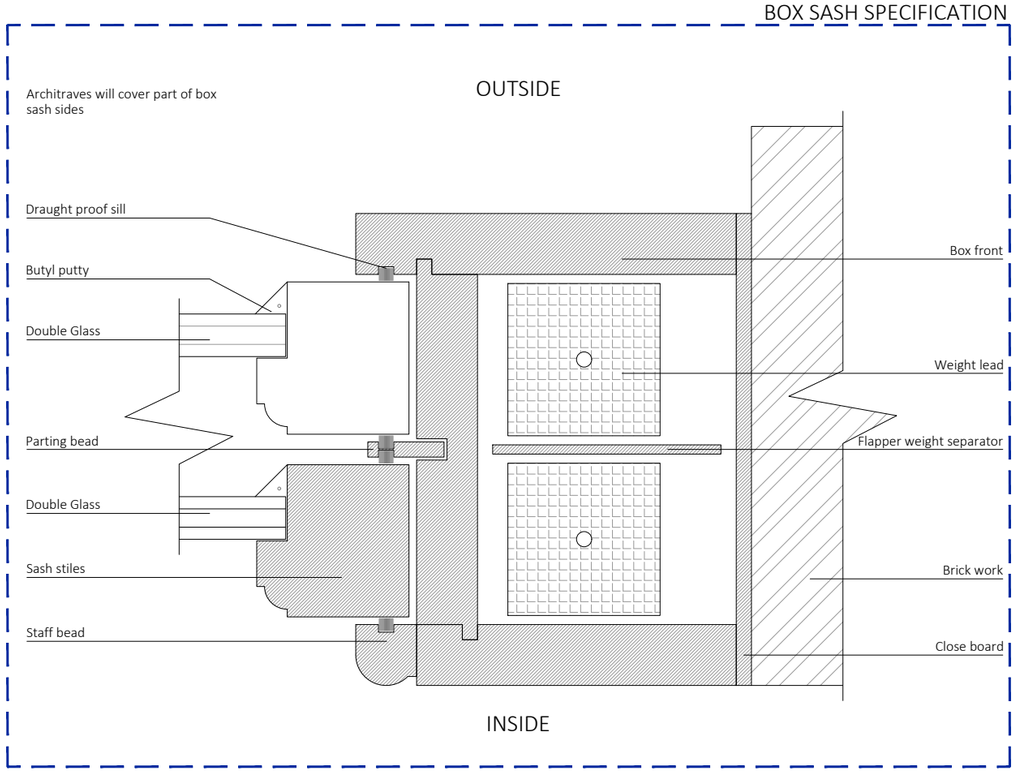


SKYLIGHT DETAIL

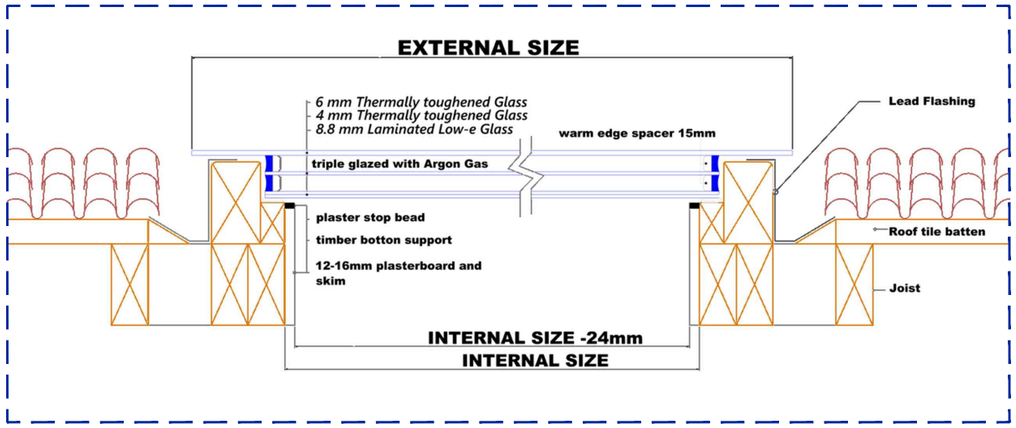


projection ARCHITECTS

8, 12 LANCASTER GROVE
LONDON
NW3 4NX

TEL. 02078 134592
ARCHITECT@PROJECTIONARCHITECTS.COM
WWW.PROJECTIONARCHITECTS.COM

RIBA Chartered Practice

arb Architects Registration Board

PLEASE NOTE

1. All dimensions to be verified on site.
2. All dimensions are in milimetres.
3. No work shall commence until all approvals and agreements have been obtained. These include, Planning, Building Regulations, Thames Water and Party Wall.
4. The Copyright of this drawing belongs to Projection Architects Ltd.

GRAPHIC SCALE

0m 0.2 0.4 0.6 0.8 1

NOTES:

PROJECT
SKYLIGHT & & INTERNAL ALTERATIONS

ADDRESS
30A Ospringe Road
London
NW5 2JB

CLIENT
MR. & MRS. HEATHER

TITLE
Proposed window and door details

| DATE | PROJECT NUM: |
|---|---|
| 24/03/2022 | P-21.020 |
| SCALE 1/20 (@ A3) | DRAWING NUM: A-08 |
| REV. B / STATUS PL | |