Project: 298-301 Kentish Town Road , London NW5 2TG
Drawing Title: Existing Plan
Scale: 1:100@A3

Plan 001

Ground Floor

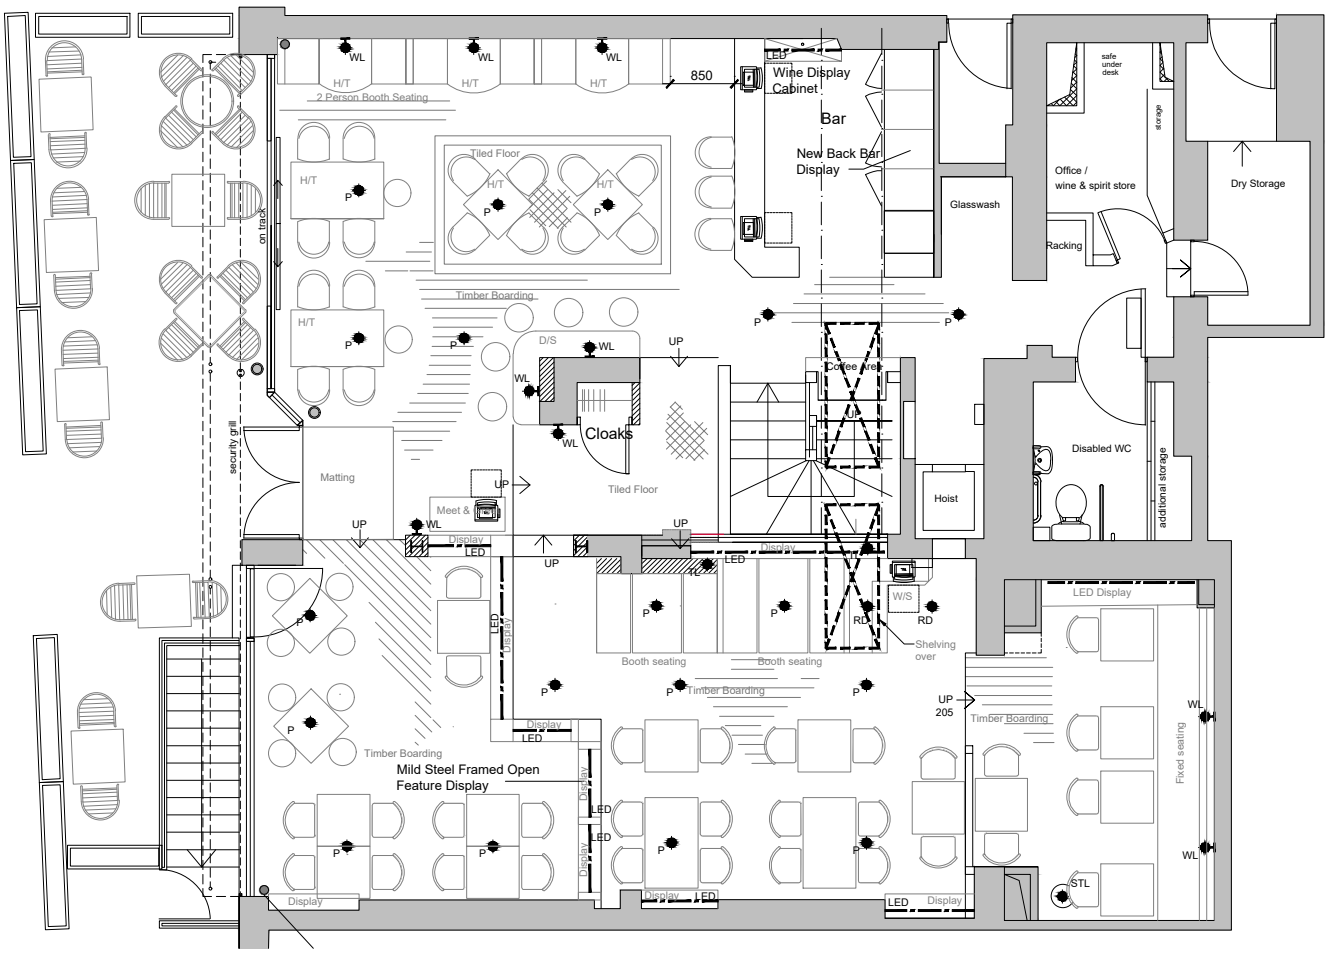

Basement

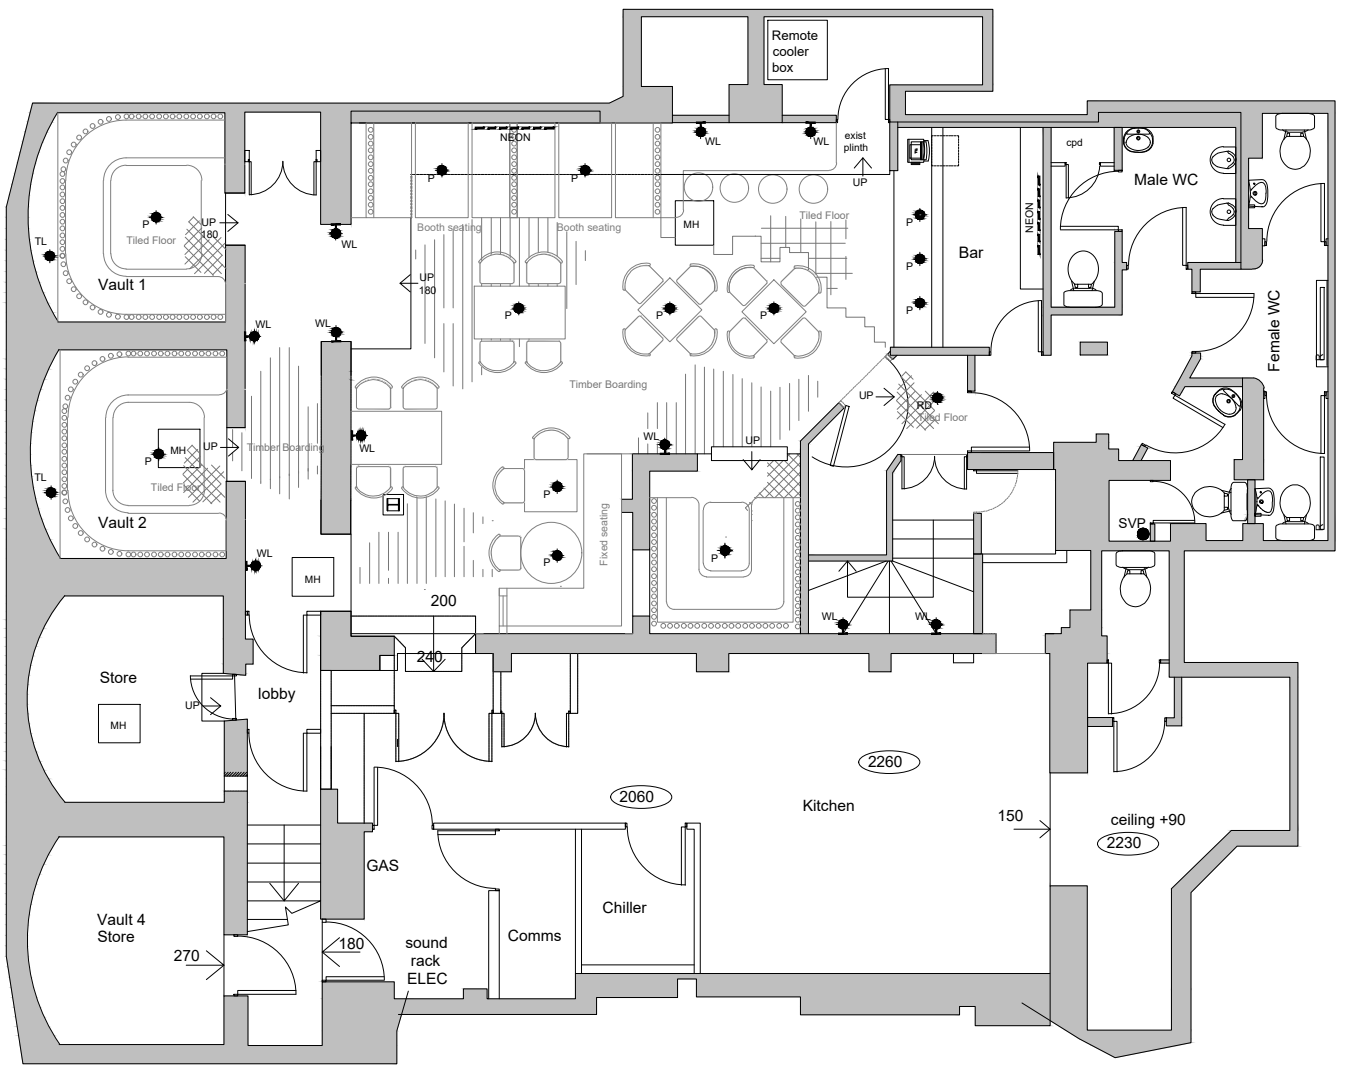

SCALE BAR