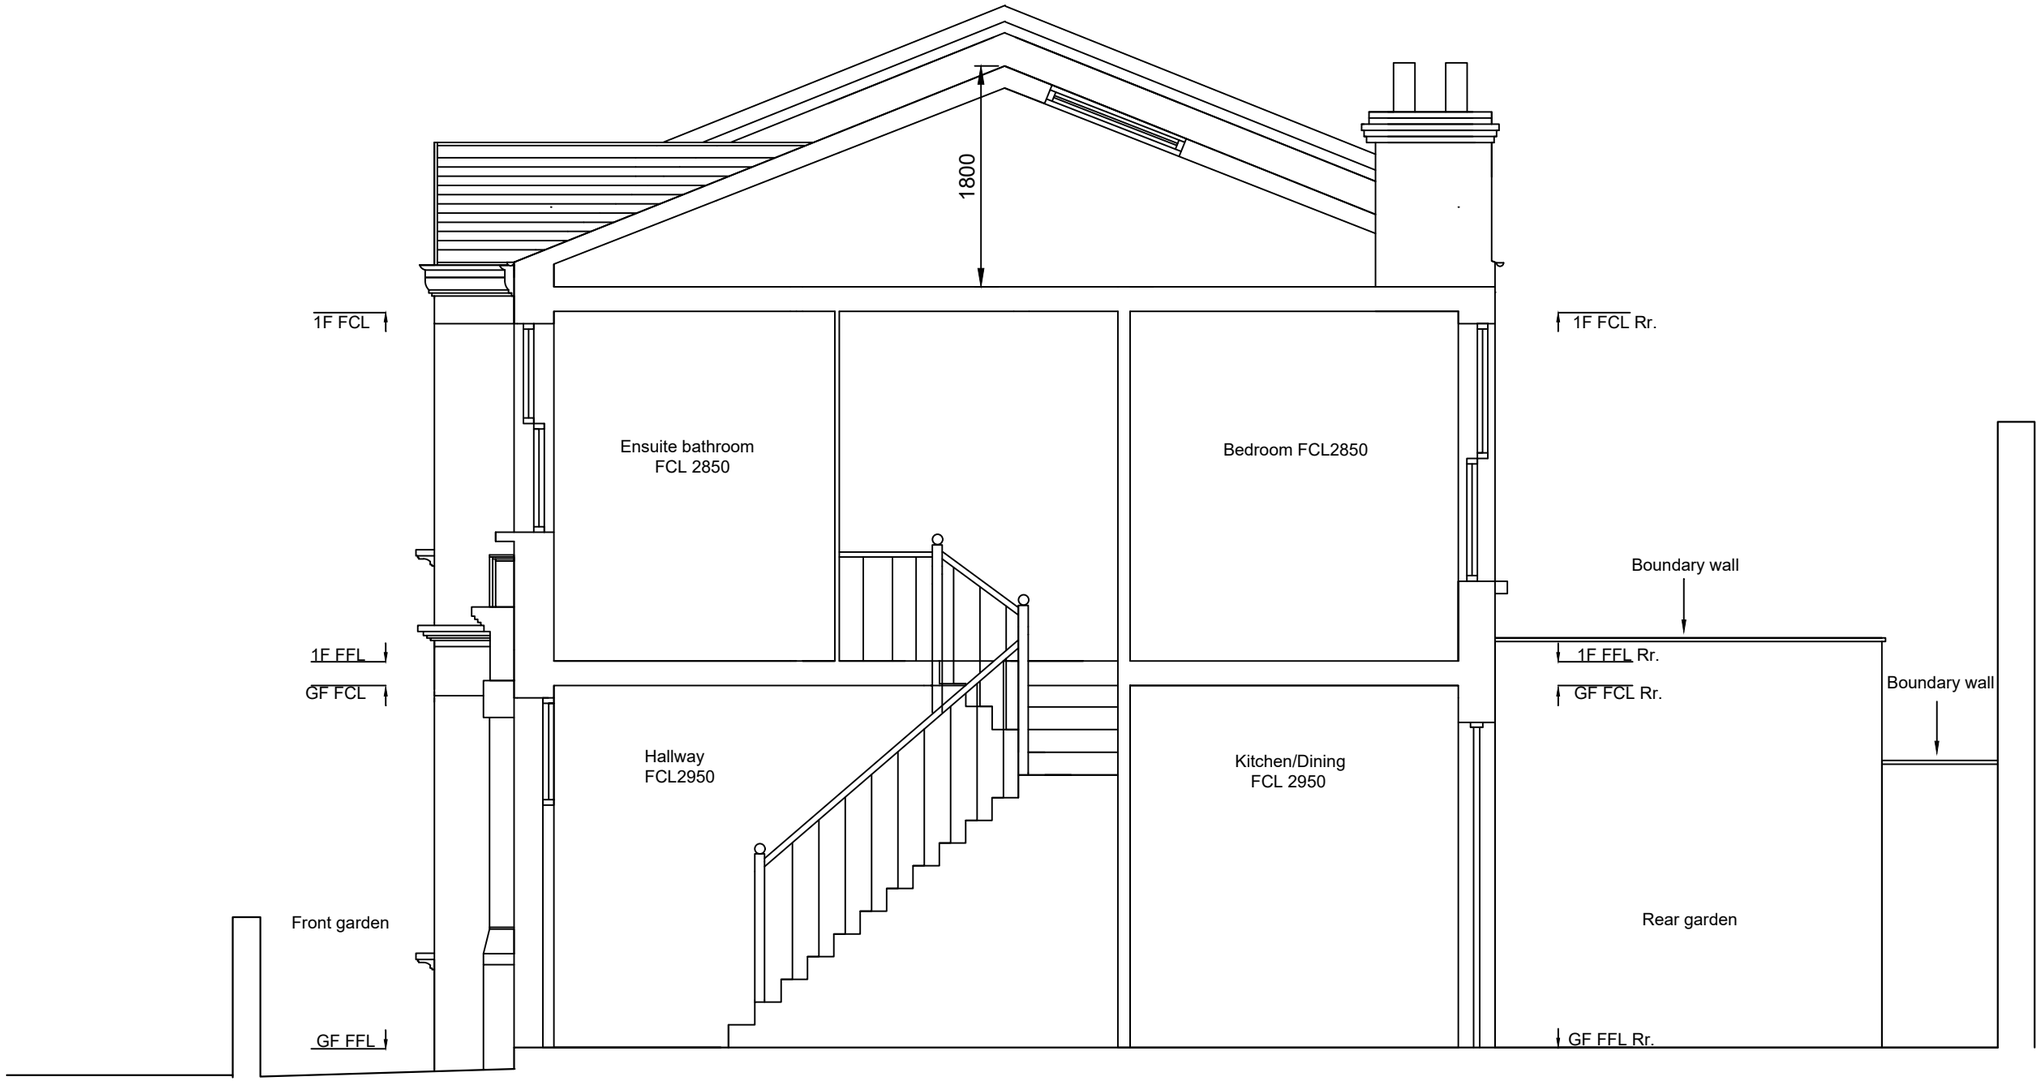

Existing Section B-B

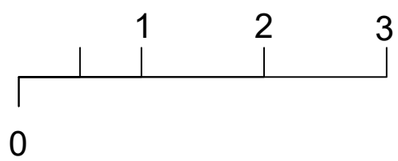

Drawing No.CR008 Scale 1:50 @ A3	REV. A 23/03/2022	26 CONSTANTINE ROAD, LONDON. NW3 2NG - Proposed Loft Conversion	Planning Issue	Drawn: Brian Harvey