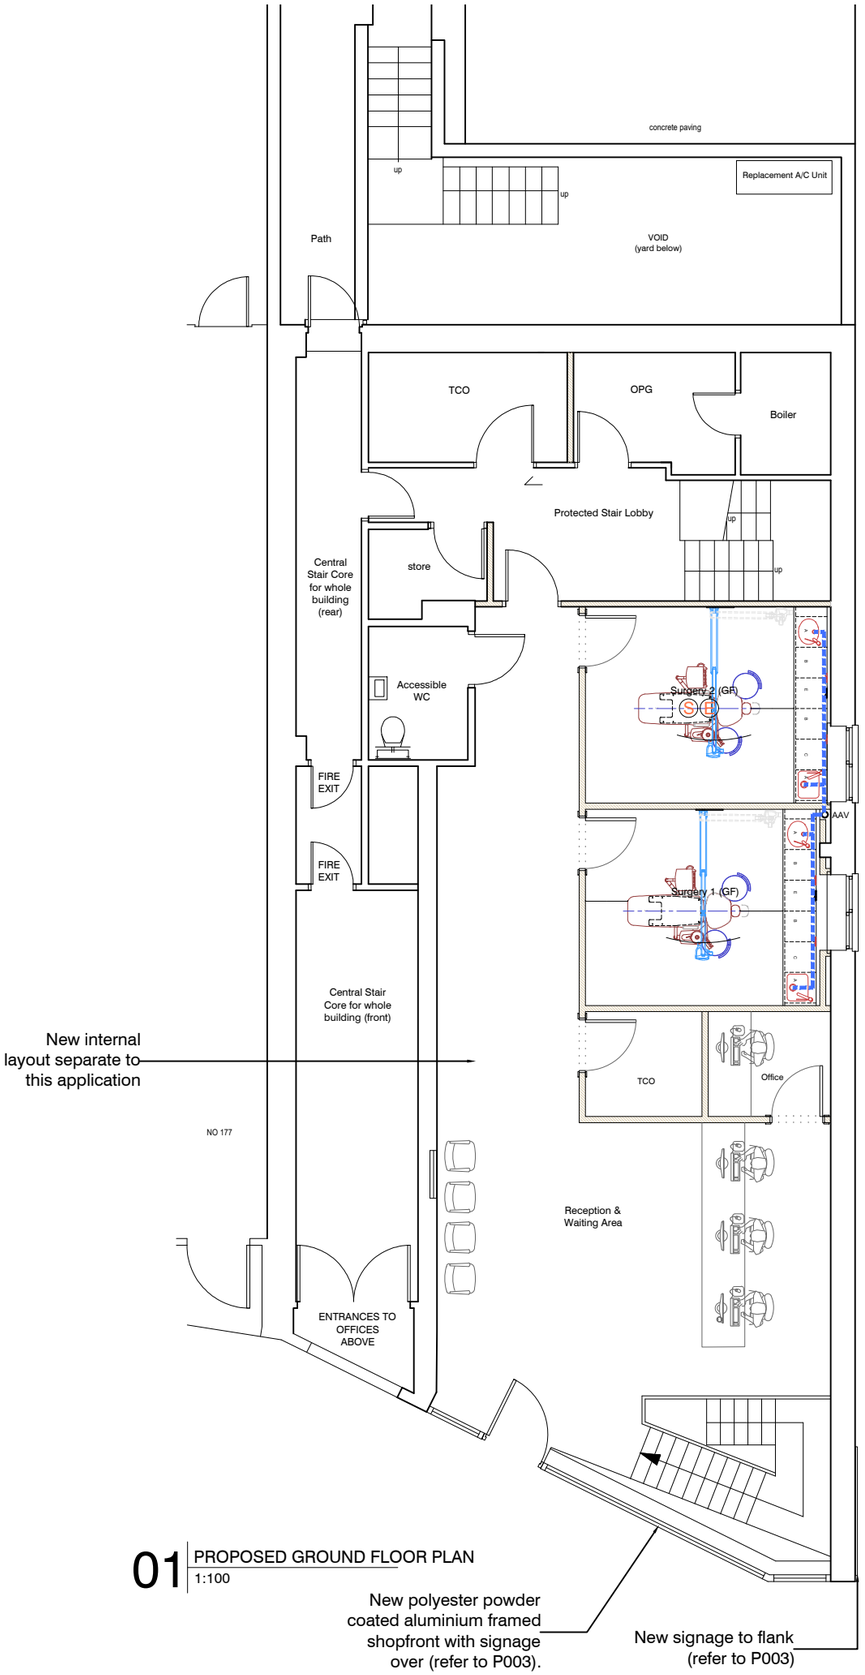

01 PROPOSED GROUND FLOOR PLAN
1:100

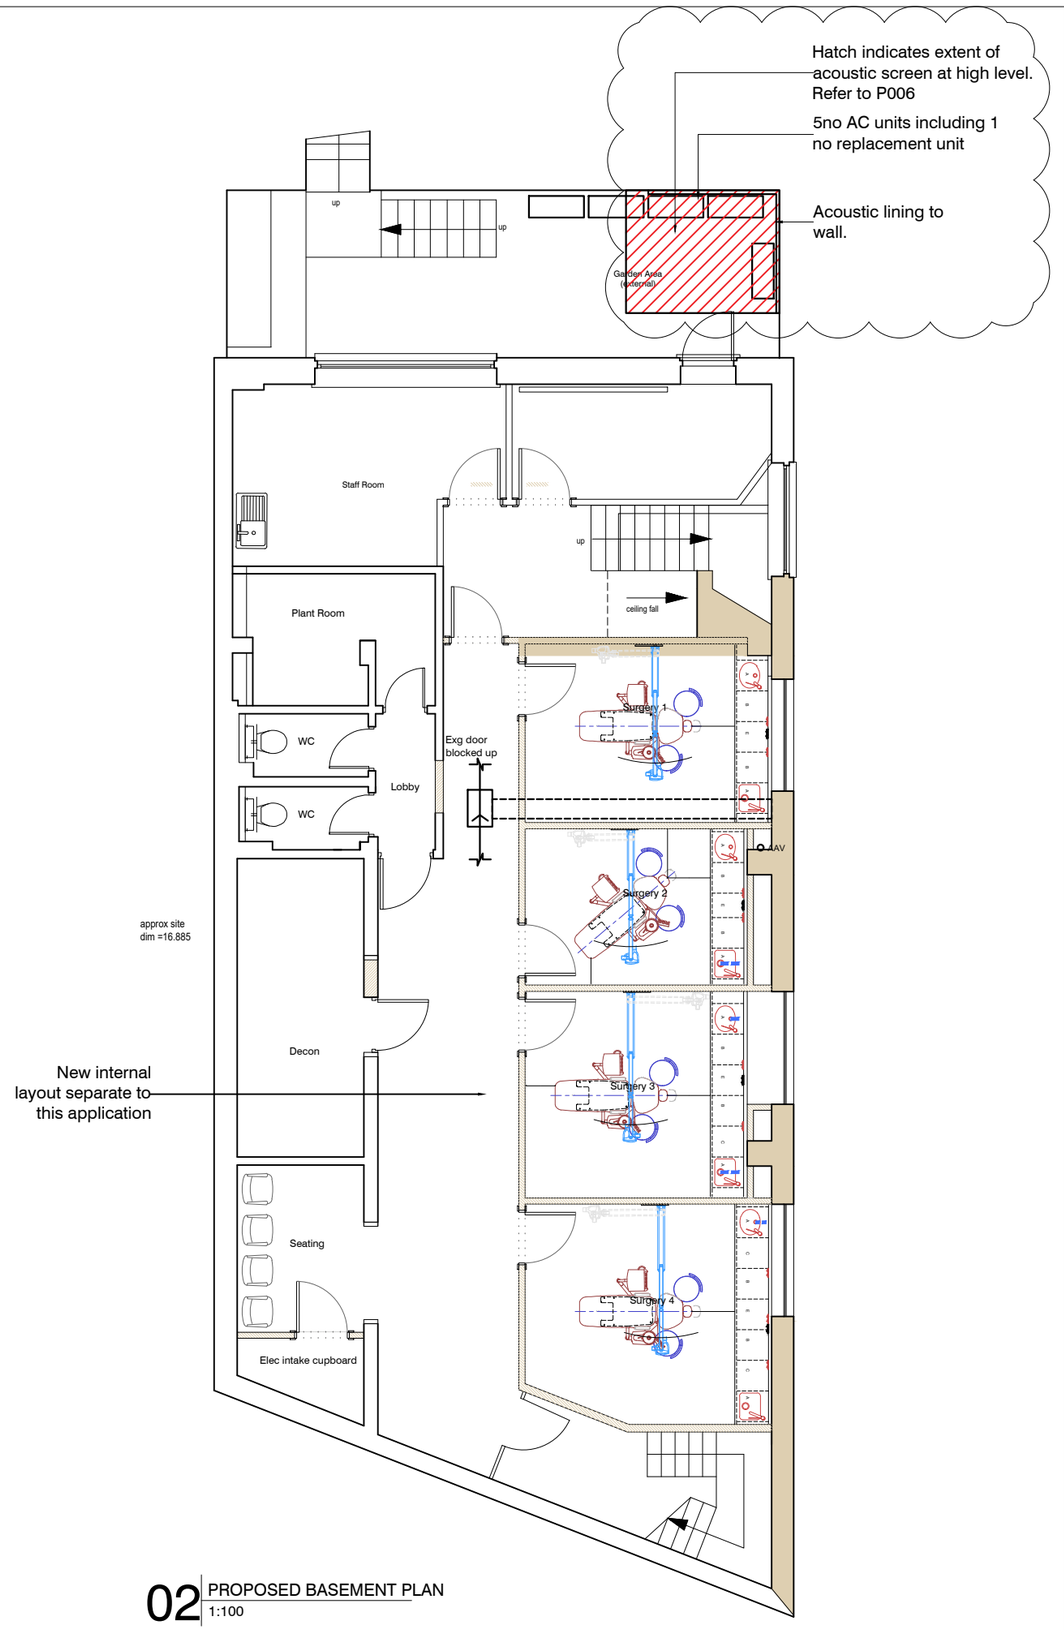

02 PROPOSED BASEMENT PLAN
1:100

THE CONTRACTOR MUST VERIFY ALL DIMENSIONS ON SITE BEFORE MAKING SHOP DRAWINGS OR COMMENCING WORK OF ANY KIND. NO DIMENSIONS TO BE SCALED FROM THIS DRAWING

1. THE BOUNDARIES SHOWN ARE BASED ON INFORMATION BY OTHERS. ALL BOUNDARIES TO BE VERIFIED ON SITE PRIOR TO COMMENCING CONSTRUCTION.

2. TOPOGRAPHICAL LEVELS TO BE CONFIRMED.

3. DESIGN & QUOTED AREAS ARE SUBJECT TO DESIGN DEVELOPMENT & STATUTORY CONSENTS.

4. ALL SURVEY INFORMATION SHOWN IS SUBJECT TO FURTHER SITE INVESTIGATION DURING DEMOLITION.

0m 1 2 3 6m

1:100

N

REV	DATE	REVISIONS	CHK
B	17.03.22	Acoustic attenuation added.	MC
A	17.02.22	Signage notes added	MC

mohsin cooper
ARCHITECTS
MOHSIN COOPER LIMITED, 7 HOVE MANOR PARADE,
HOVE STREET, HOVE, EAST SUSSEX, BN3 2DF
www.mohsincooper.com
© COPYRIGHT EXISTS ON THE DESIGN
AND INFORMATION SHOWN ON THIS DRAWING

PROJECT :
West End Lane, West Hampstead

CLIENT :
Perfect Smile Group Holding Limited

DRAWING TITLE :
PROPOSED GROUND & BASEMENT PLANS

SCALE : 1:100@A3	**DRAWN :** MC	**DATE :** JAN 22	
	CHECKED : MC	**DATE :** JAN 22	

NUMBER: 0434-P-002

REVISION: B

STATUS: S0

PLANNING APPLICATION