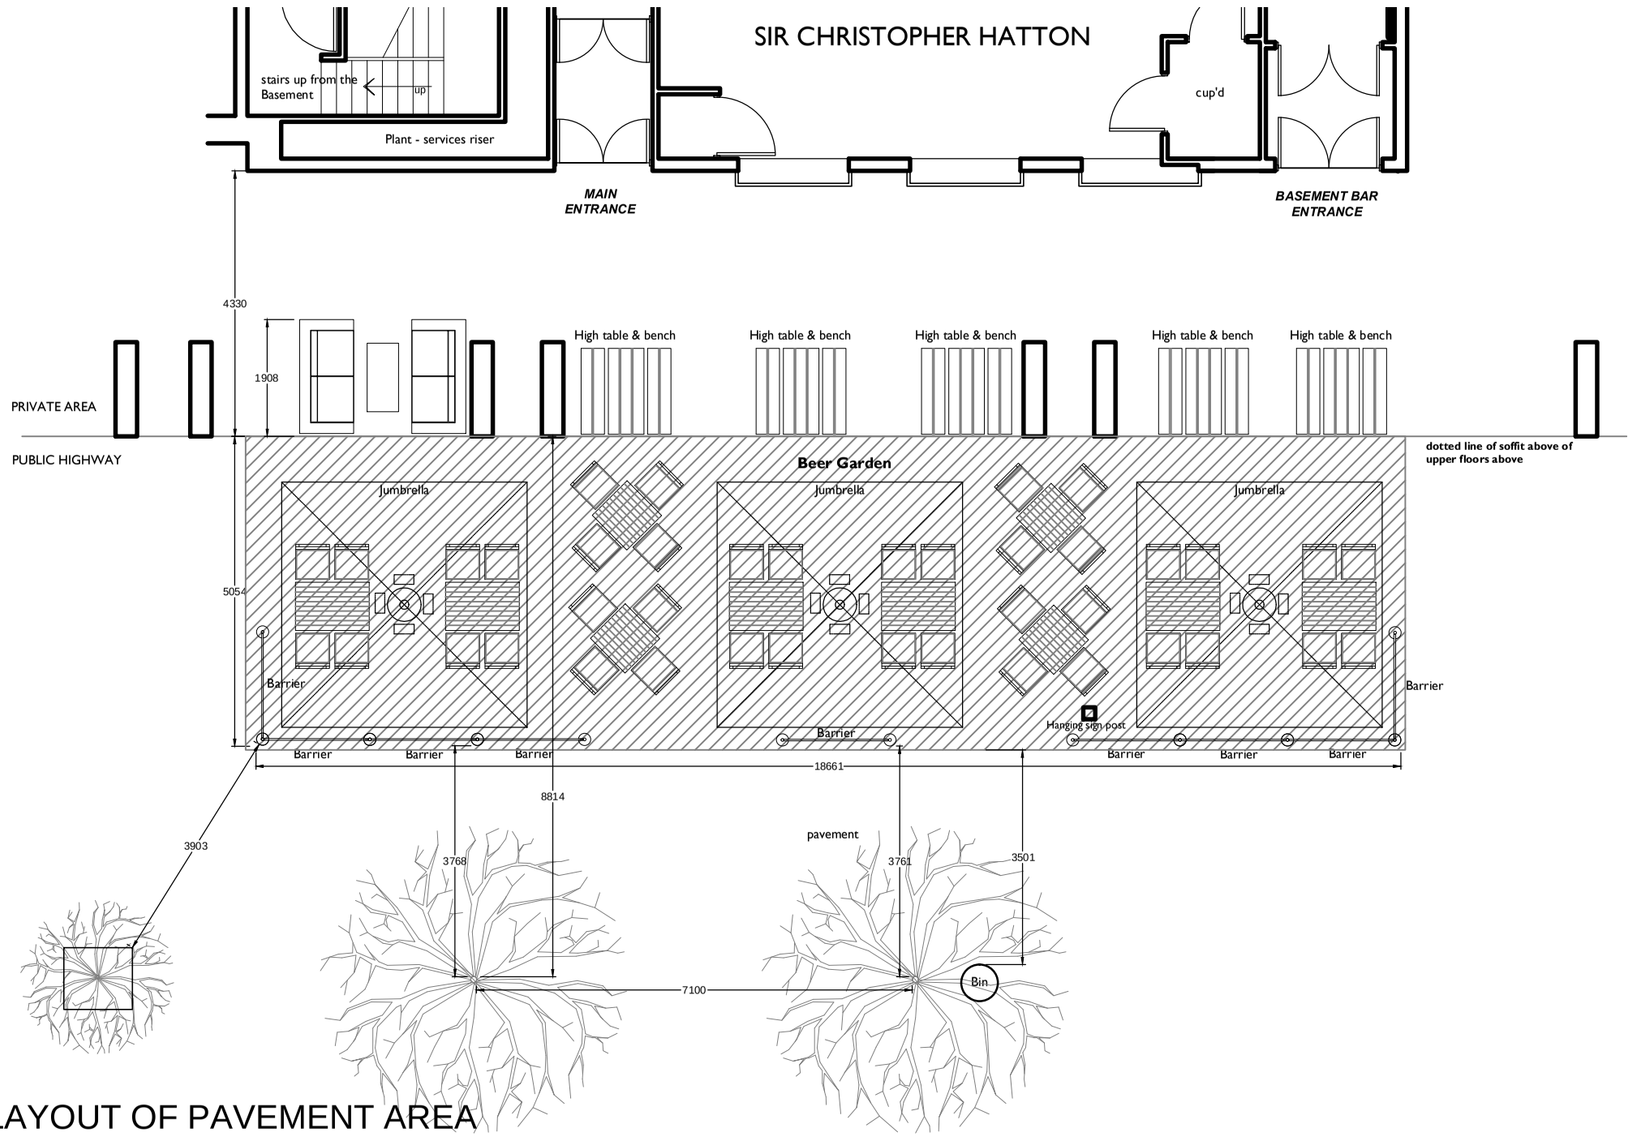


# LAYOUT OF PAVEMENT AREA

Barrier style

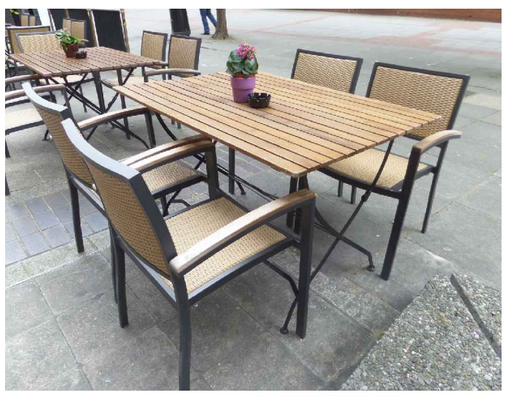

Furniture style

High tables & bench style

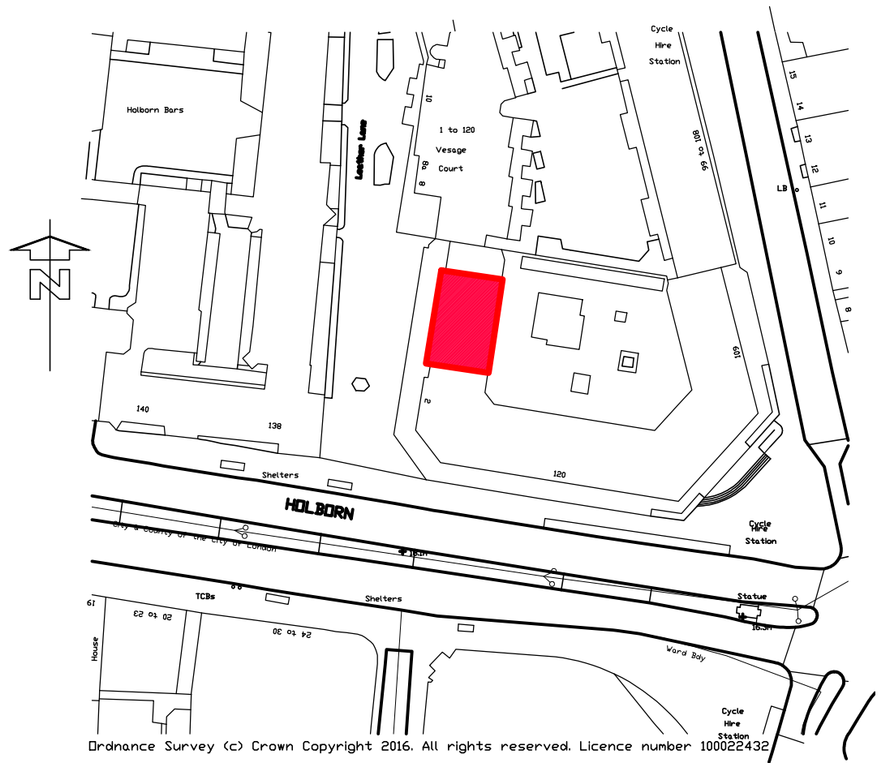


SITE LOCATION PLAN - (Scale 1:1250)

Hatched area indicated furniture on paved public highway

Scale bar

MAY 2016

| | | | | |
|---|---|---|---|---|
| PembrookDesign<br>Summit House, Horsecroft Road, The Pinnacles, Harlow, Essex. CM19 5BN<br>Tel: 01279 433888. Fax: 01279 433889. | Project : SIR CHRISTOPHER HATTON<br>4 Leather Lane, Clerkenwell. EC1N 7RA | Scale: 1:100 @A3 | Drawing Number: 02 | Rev: B |

NOTE; CONTRACTORS ARE TO CHECK ALL SIZES AND DIMENSIONS BEFORE SETTING OUT ANY SITE OR SHOPWORK ANY ERRORS OR DISCREPANCIES TO BE REPORTED AND RESOLVED BY THE SITE SPECIFIC PROJECT DESIGNER / BUILDER AND RESPECTIVE AGENTS.