LEGEND

INDICATES AREA TO BE REMOVED

INDICATES TREE TO BE REMOVED

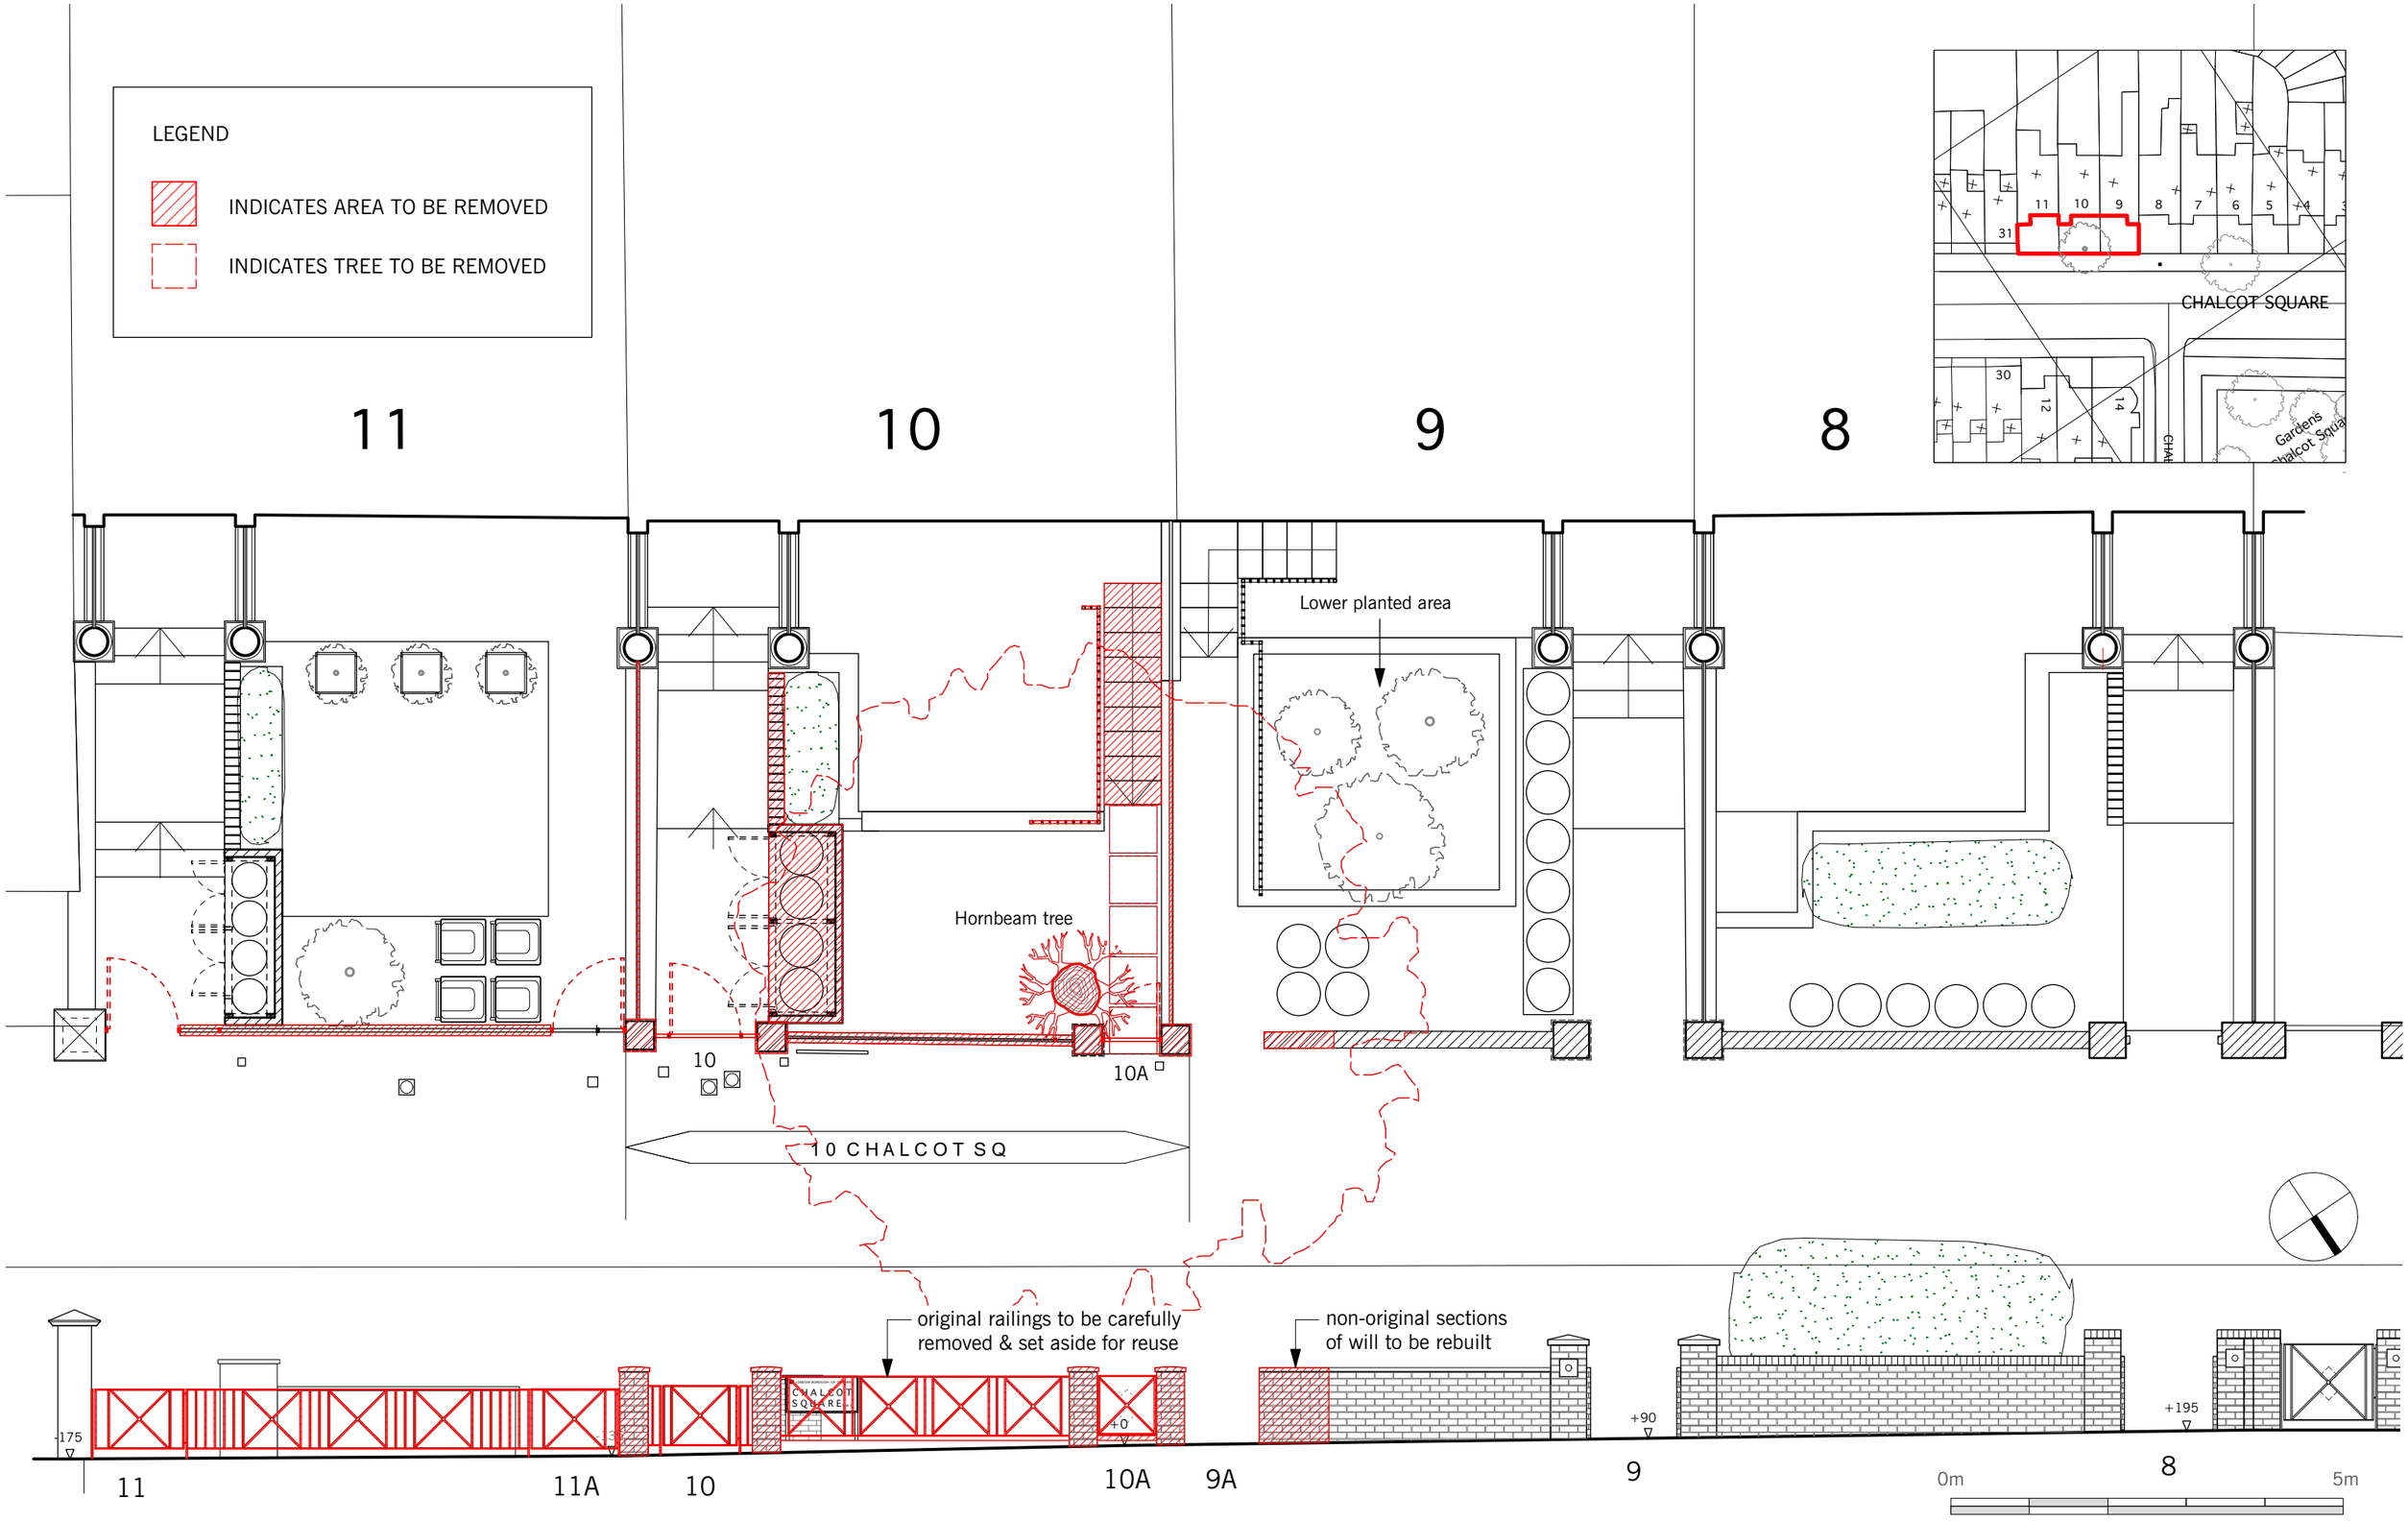

CHASSAY + LAST ARCHITECTS

9,10,11 Chalcot Square London NW1 8YB

Demolition: Existing Street Frontage to Nos 9,10,11

22/03/2022

Scale 1:75@A3

10CS D-02