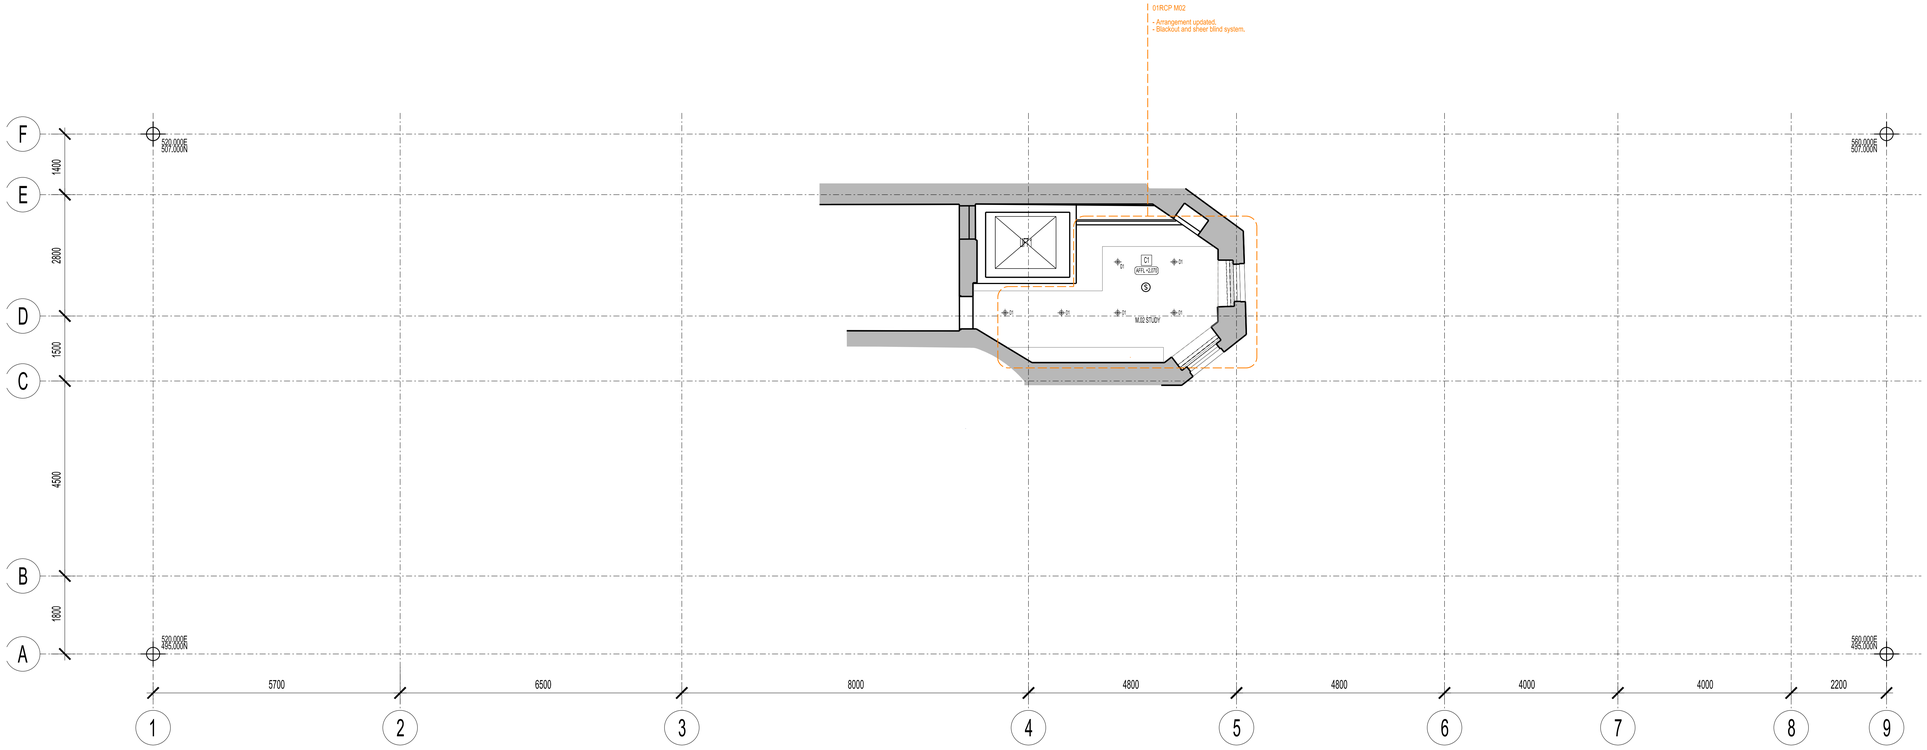

KEY

D1	Light fitting Type D1 - Recessed Downlight
D2	Light fitting Type D2 - Recessed Downlight
D3	Light fitting Type D3 - Recessed Downlight
L8	Light fitting Type L8 - Strip light in circular cove
L13/L10	Light fitting Type L13/L10 - Strip light in shower/bathroom
L5	Light fitting Type L5 - Strip light in bathroom
S1	Light fitting Type S1 - Ceiling surface mounted
P01	Light fitting Type P01- Pendant light fitting
S	Air Aspirating Sampling Point
SD	Smoke detector
HD	Heat Detector c/w Sounder Base
HD	Heat Detector
HD	Heat Detector with Sounder & Beacon
	Indicator light for smoke in lift shaft
C1	Existing ceiling
C2	New Ceiling
C3	New Ceiling - Ceiling Lining under existing timber beams
C4	New Ceiling Finish - Overboarding to existing Lath & Plaster
CG	Linear Ceiling Grille
CS	Ceiling Slots
EG	Extract Grille
AFFL +X.XXX	Above proposed Finish Floor Level
PIR	Security / Lighting Presence Detector
SP	Speaker
CCTV	CCTV - Consented as part of LBC 2021/1804/L

0 1 2 3 4 5m

AS PROPOSED

BUILDING DESIGN PARTNERSHIP LTD SHALL HAVE NO RESPONSIBILITY FOR ANY USE MADE OF THIS DOCUMENT OTHER THAN FOR THAT WHICH IT WAS PREPARED AND ISSUED

ALL DIMENSIONS SHOULD BE CHECKED ON SITE.

DO NOT SCALE FROM THIS DRAWING.

ANY DRAWING ERRORS OR DIVERGENCES SHOULD BE BROUGHT TO THE ATTENTION OF BUILDING DESIGN PARTNERSHIP LTD AT THE ADDRESS SHOWN.

EXISTING / PROPOSED FABRIC
- EXISTING FABRIC
- PROPOSED FABRIC

DRAWINGS TO BE READ IN CONJUNCTION WITH "P2005698_Schedule of changes Pre/Consent"

PROPOSED CHANGE No. XX.

REVISION - DESCRIPTION	DRAWN	CHECKED	DATE
B-LBC APPLICATION	LBE	FD	04.04.2022
A-LBC APPLICATION	AC	MB	14.12.2017
-LBC APPLICATION - DRAFT FOR COMMENTS	AC	MB	08.12.2017

KEY PLAN

CLIENT LOGO

16 Brewhouse Yard
Clerkenwell
London, EC1V 4LJ
United Kingdom

T +44 (0)20 7812 8000
F +44 (0)20 7812 8399
www.bdp.com

BDP.

PROJECT TITLE
42 BEDFORD SQUARE

PROJECT NUMBER
P2005698

DRAWING TITLE
FIRST MEZZANINE
REFLECTED CEILING PLAN
AS PROPOSED

SCALE @ A1
1:50

DATE
03.2019

(15)AC124_MH

B