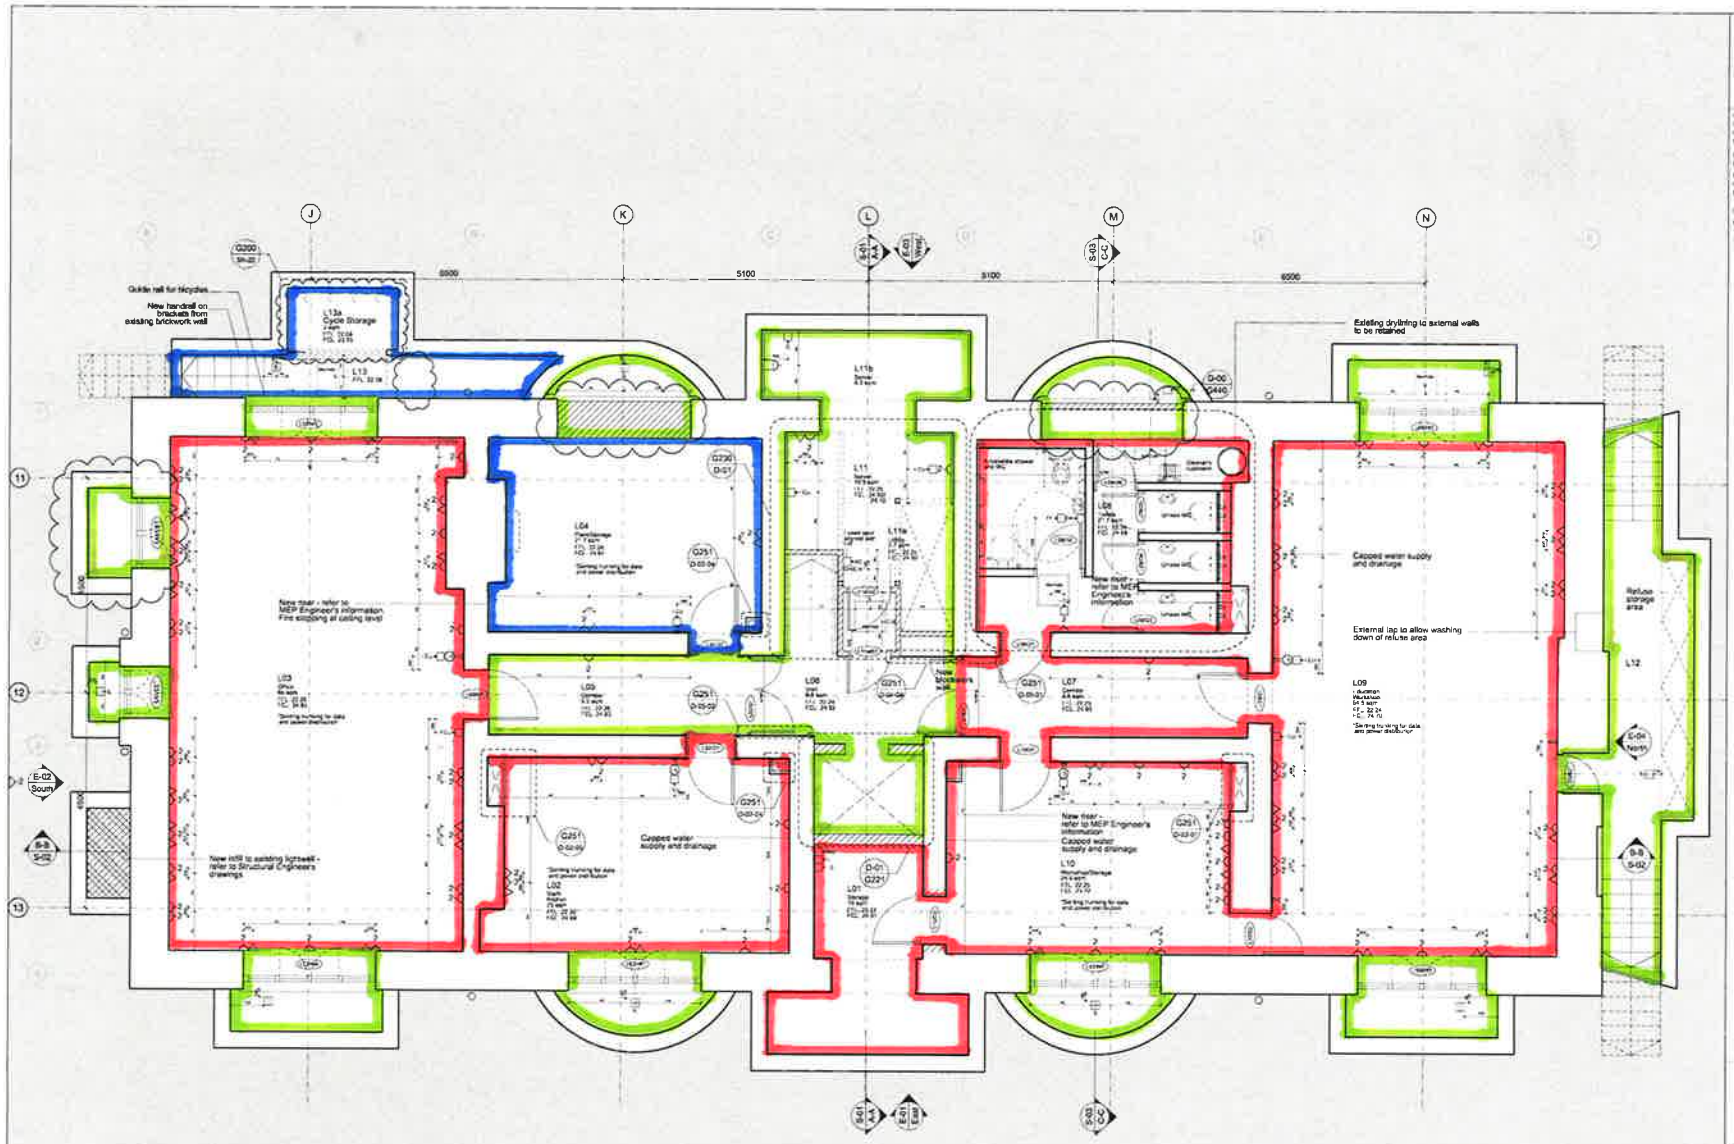

Notes
Do not scale from this drawing
All dimensions are to be checked on site and any discrepancies noted in writing to the Project Manager
All dimensions are in millimetres unless noted otherwise
Drawing is based on survey information and they not accurately represent what is physically present

Rev	Date	Description	Drawn	Checked
00	[illegible]	For Information	JMP	JMP
E1	05.05.2012	Stage E Issue	JMP	JMP
E2	11.06.2012	DWP Stage H Scale amended	JMP	JMP
G3	29.08.2012	Stage G Issue for Costing	JMP	JMP
G4	17.09.2012	Stage G Issue Amendments following VE	JMP	JMP
G5	26.11.2012	For Information	JMP	JMP
G6	07.12.2012	Contractor's Proposal Issue	JMP	JMP
G7	18.01.2013	Revised ground drainage routing due to Structural Engineers Remarks for information only	JMP	JMP
G8	01.02.2013	Revised Contractor's Proposal Issue Amendments following VE	JMP	JMP
G9	22.03.2013	Building Control Submission	JMP	JMP
H	[illegible]	For Statutory	JMP	JMP
H1	[illegible]	For Comment	JMP	JMP
H2	[illegible]	For Construction	JMP	JMP

KEY

- Proposed elements
- Existing fabric
- Refer to door schedule
- Refer to window schedule
- Recessed floor box to MEP Engineer's specification
Arrow indicates direction of move where floor boxes have to be relocated to fit between existing joist locations
- Twin switch socket to MEP Engineer's specification
- Twin data outlets to MEP Engineer's specification
- Emergency door release
- Push to exit door release button
- Proximity card reader
- Recessed disabled communication point
- Temperature remote controller
- Break Glass
- Disabled alarm reset unit: 1200 AFFL
- Light switch
- Commando socket outlet
- Switched fused spur for:
FCU: Fan Coil unit: 1600mm AFFL
L1: Lamps 1 no. 1000mm AFFL
DA: Disables Alarm: 1200mm AFFL

Refer to drawings 1416-G251-D-04 and 1416-G251-D-05 for typical electrical equipment setting out (unless otherwise indicated on plans).

New blockwork wall

For extent of drylining to existing walls, refer to Internal Finishes Repair Schedule - 1416-G330-Z-ALL

JOHN McASLAN + PARTNERS

7-9 William Rose
London NW1 3QN
T: +44 (0)20 7313 6000
F: +44 (0)20 7313 6001
www.mcaslan.com

REGENERATION HOUSE
Stage F
Lower Ground Floor Plan - PROPOSED

Scale At A1/A3	1:50/1:100	Job Number	1416
Date	[illegible] 2013	Drawing	JMP
Drawing Status	For Construction	Checked	JMP
Drawing Number	1416-G250-PL-LG	Revision	12