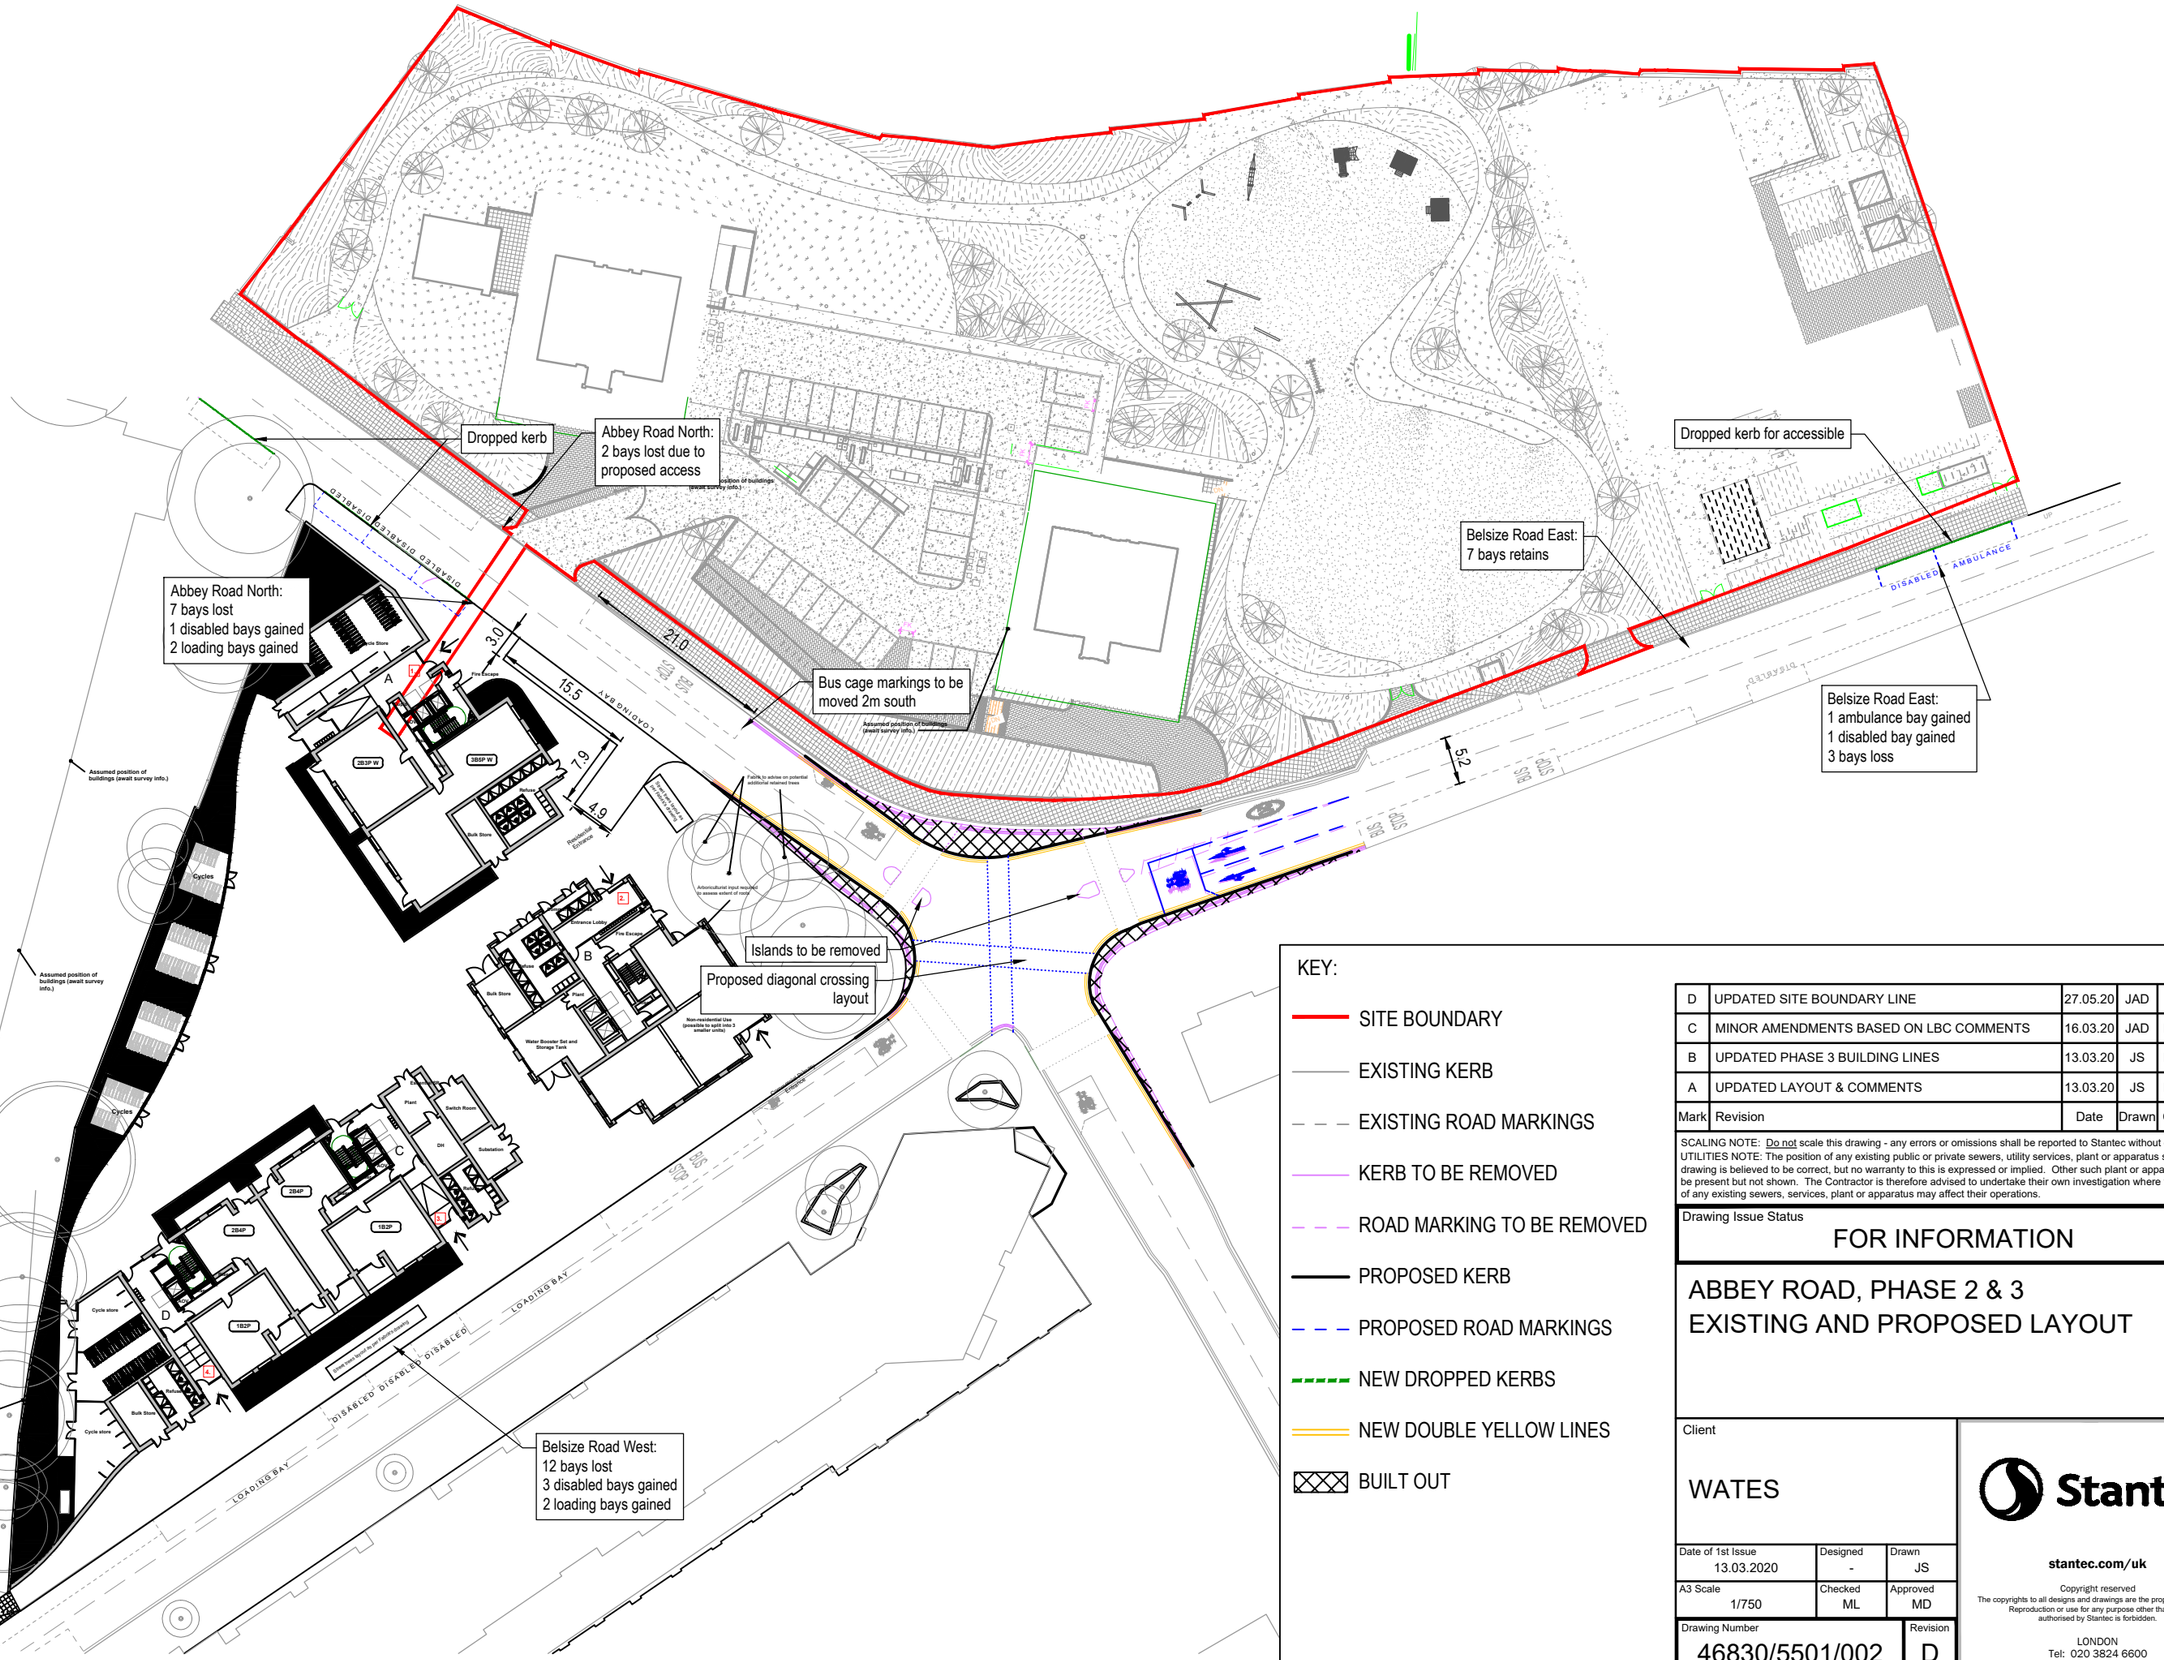
Dropped kerb
Abbey Road North:
2 bays lost due to
proposed access
Abbey Road North:
7 bays lost
1 disabled bays gained
2 loading bays gained
Bus cage markings to be
moved 2m south
Belsize Road East:
7 bays retains
Dropped kerb for accessible
Belsize Road East:
1 ambulance bay gained
1 disabled bay gained
3 bays loss
Islands to be removed
Proposed diagonal crossing
layout
Belsize Road West:
12 bays lost
3 disabled bays gained
2 loading bays gained
DISABLED
AMBULANCE
LOADING BAY
Cycles
Assumed position of buildings (await survey info.)
Assumed boundary wall position (await survey info.)
21.0
3.0
15.5
7.9
4.9
5.2
2.5
2.0
2.0
2.5
2.5
2.0
2.0
2.5
2.5
2.0
2.0
2.5