DO NOT SCALE

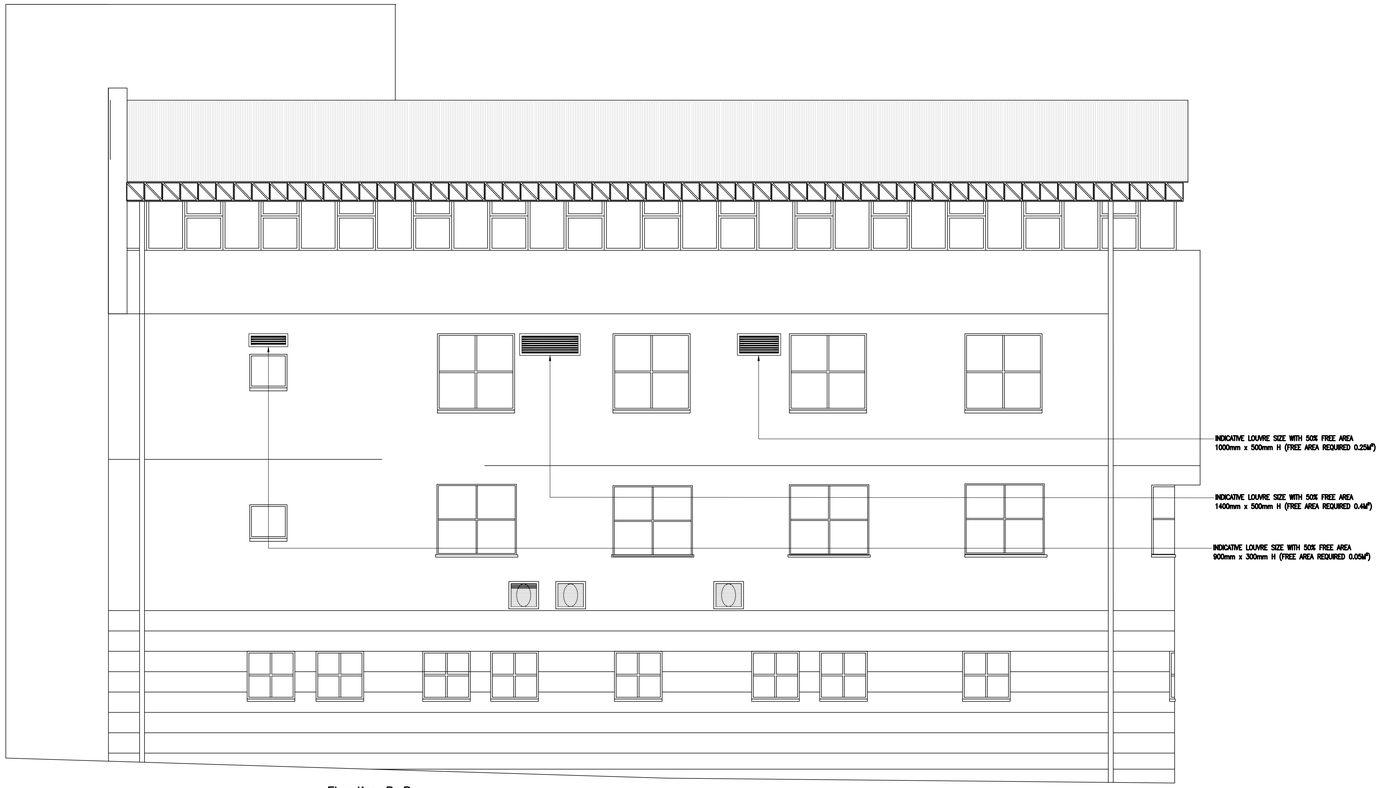

3 Elevation B–B
Scale: 1:50

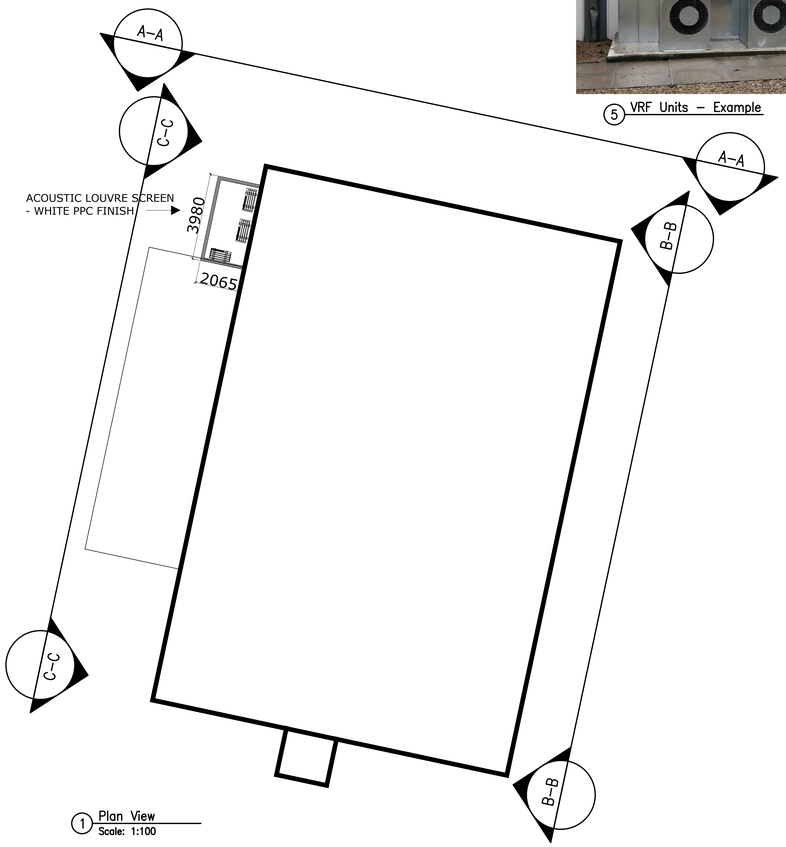

1 Plan View
Scale: 1:100

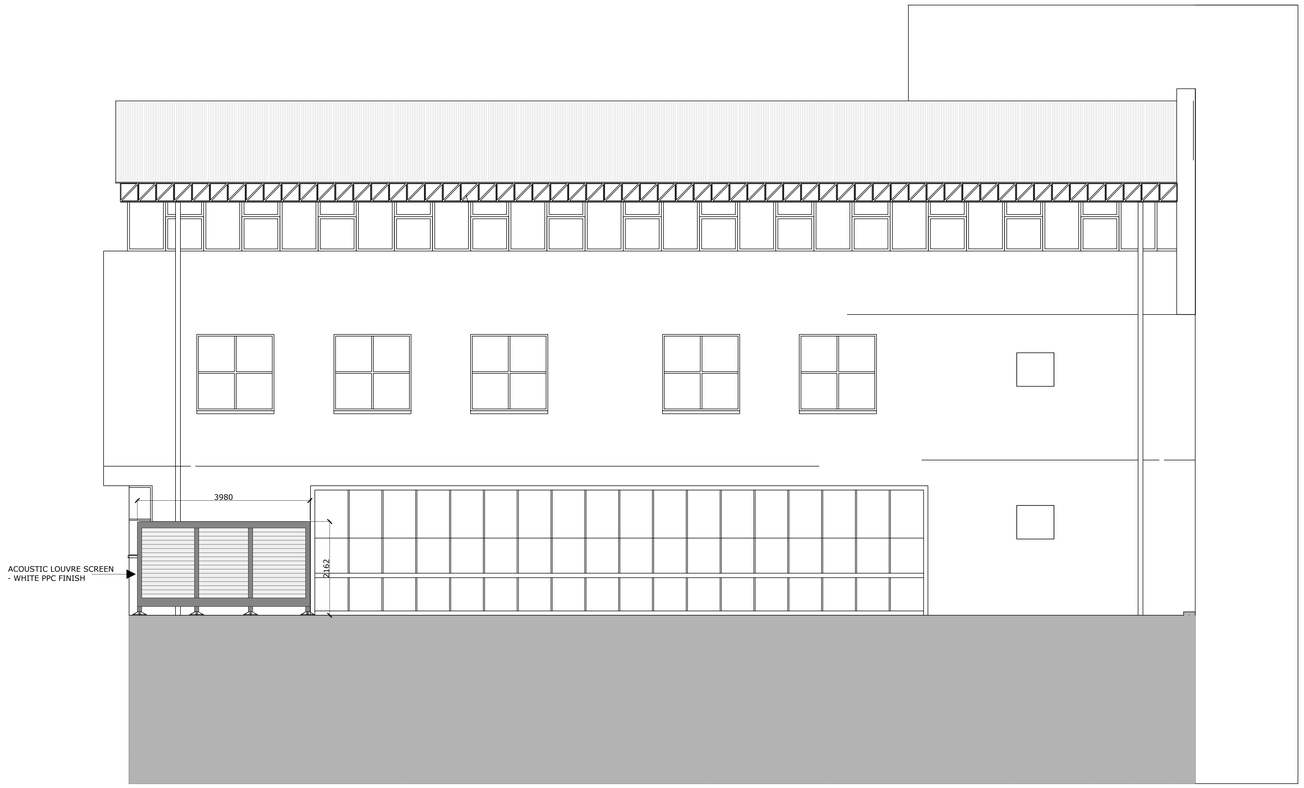

4 Elevation C–C
Scale: 1:50

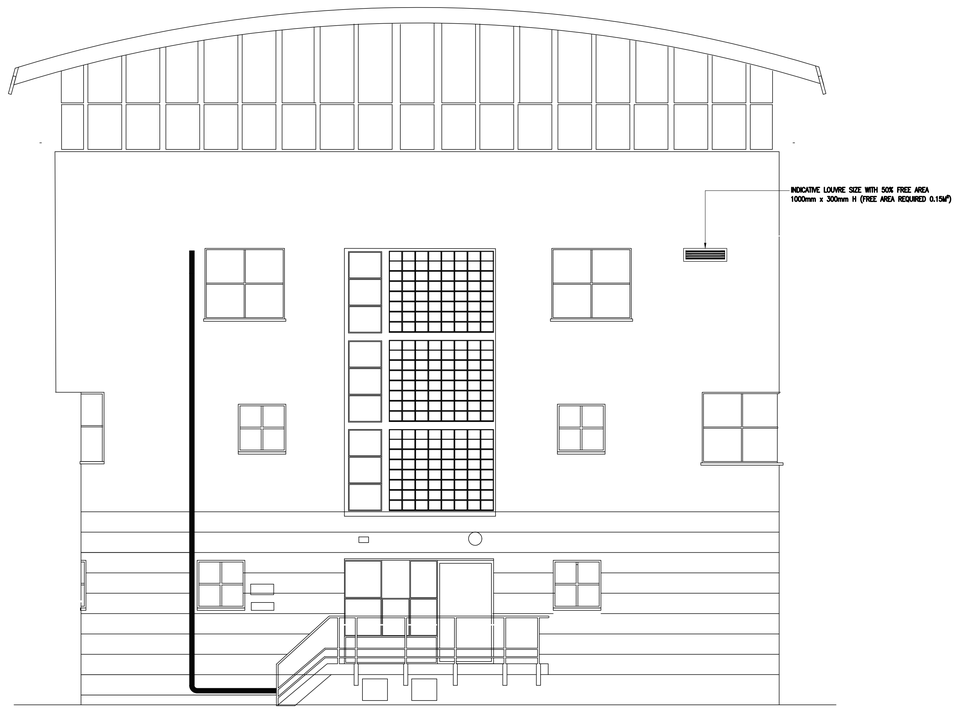

2 Elevation A–A
Scale: 1:50

5 VRF Units – Example

ALL DIMENSIONS, LEVELS AND CLEARANCES TO BE CHECKED ON SITE PRIOR TO WORKS COMMENCING

THIS DRAWING SHOULD BE READ IN CONJUNCTION WITH ALL OTHER PROJECT RELATED DRAWINGS, SPECIFICATIONS AND DOCUMENTS AS PART OF A SINGLE PROJECT PACKAGE.

ANY DISCREPANCY BETWEEN THIS DRAWING, OTHER DRAWINGS FORMING PART OF THIS CONTRACT, OR THE SPECIFICATION / BILLS OF QUANTITIES MUST BE CLARIFIED BEFORE COMMENCEMENT OF ANY WORK OR ORDERING OF ANY MATERIALS.

PLEASE CONSULT THE AUTHOR OR PROJECT MANAGER SHOULD THE READER REQUIRE CLARIFICATION ON ANY PART OF THIS DRAWING.

THE COPYRIGHT OF THE DRAWING AND DESIGN IS THE PROPERTY OF THE COMPANY. THIS INFORMATION HAS BEEN ISSUED UNDER SPECIFIC TERMS FOR THE PROJECT AND MAY ONLY BE USED AND REPRODUCED ACCORDINGLY.

NOTES

1. THIS DRAWING SHALL BE READ IN CONJUNCTION WITH THE M&E SPECIFICATIONS, SCHEDULES AND ALL OTHER DRAWINGS.
2. THE CONTRACTOR IS RESPONSIBLE FOR CO-ORDINATION OF ALL MECHANICAL SERVICES WITH ALL OTHER SERVICES AND THE BUILDING STRUCTURE.
3. EXACT LOCATIONS OF AIRBRICKS/LOUVRES TO BE AGREED WITH ARCHITECT AND HISTORIC BUILDING ADVISOR.
4. THESE DRAWINGS ARE TECHNICAL DESIGN DRAWINGS. FINAL SETTING OUT DIMENSIONS, FIXING BRACKETS, SUPPORTS ETC. ARE TO BE SHOWN ON THE CONTRACTORS INSTALLATION DRAWINGS.
5. ALL LOUVRES AND ROOF COWLS SHALL BE FITTED WITH BIRD MESH AND INSECT SCREENS. ACCESS PANELS TO BE INSTALLED IN CONNECTING DUCTWORK TO ALLOW CLEANING. ALL LOUVRES SHALL BE SUITABLE FOR INTEGRATION INTO COMPOSITE ARCHITECTURAL PANELS – AS ARCHITECTS SPECIFICATION. EXACT LOCATIONS OF AIRBRICKS/LOUVRES TO BE AGREED WITH ARCHITECT.
6. LOUVRES TO BE EXTRUDED ALUMINUM, COLOUR WHITE. FINAL COLOUR AND FINISH OF THE LOUVRE TO BE CONFIRMED BY ARCHITECT.
7. ACOUSTIC ENCLOSURE TO BE WHITE. FINAL COLOUR AND FINISH TO BE CONFIRMED BY ARCHITECT.

Rev	Date	By	Chk	Apr	Comment
P01	08.04.22	JK	GS	PM	Issued for Planning

BUILDING DATA TO LIVE BY

FRANKHAM
Frankham Consultancy Group Limited
E: enquire@frankham.com
www.frankham.com

SIDCUP OFFICE
Irene House
Five Arches Business Park
Maidstone Road
Sidcup, Kent DA14 5AE
T: 020 8309 7777

OXFORD OFFICE
Wootton Business Park
Beckerton Road
Wootton, Nr. Kidlington
Oxfordshire OX13 6FD
T: 01865 322500

LONDON OFFICE
Third Floor
Bond House
15-17 St Cross Street
London EC1N 8UW
T: 020 7651 0700

STEVENAGE OFFICE
Suite 237, Second Floor
Kings Court Business Centre
London Road, Stevenage
Hertfordshire SG1 2NG
T: 020 3714 7063

Client:
London Borough of Camden

Project Title:
Crowndale Centre
Coroners Court

Drawing Title:
Acoustic Louvre Details

Status:
PLANNING ISSUE

Drawn By:	Designed By	Checked By:	Approved By
JK	GS	GS	PM

Original Issue Date:	Scale @ A0:
08/04/22	1:50

Job No/ File Ref	Originator	Zone	Level
522200	FCG	MB	EL

Type	Discipline	Number	Suitability	Revision
DR	B	2201	S4	P01