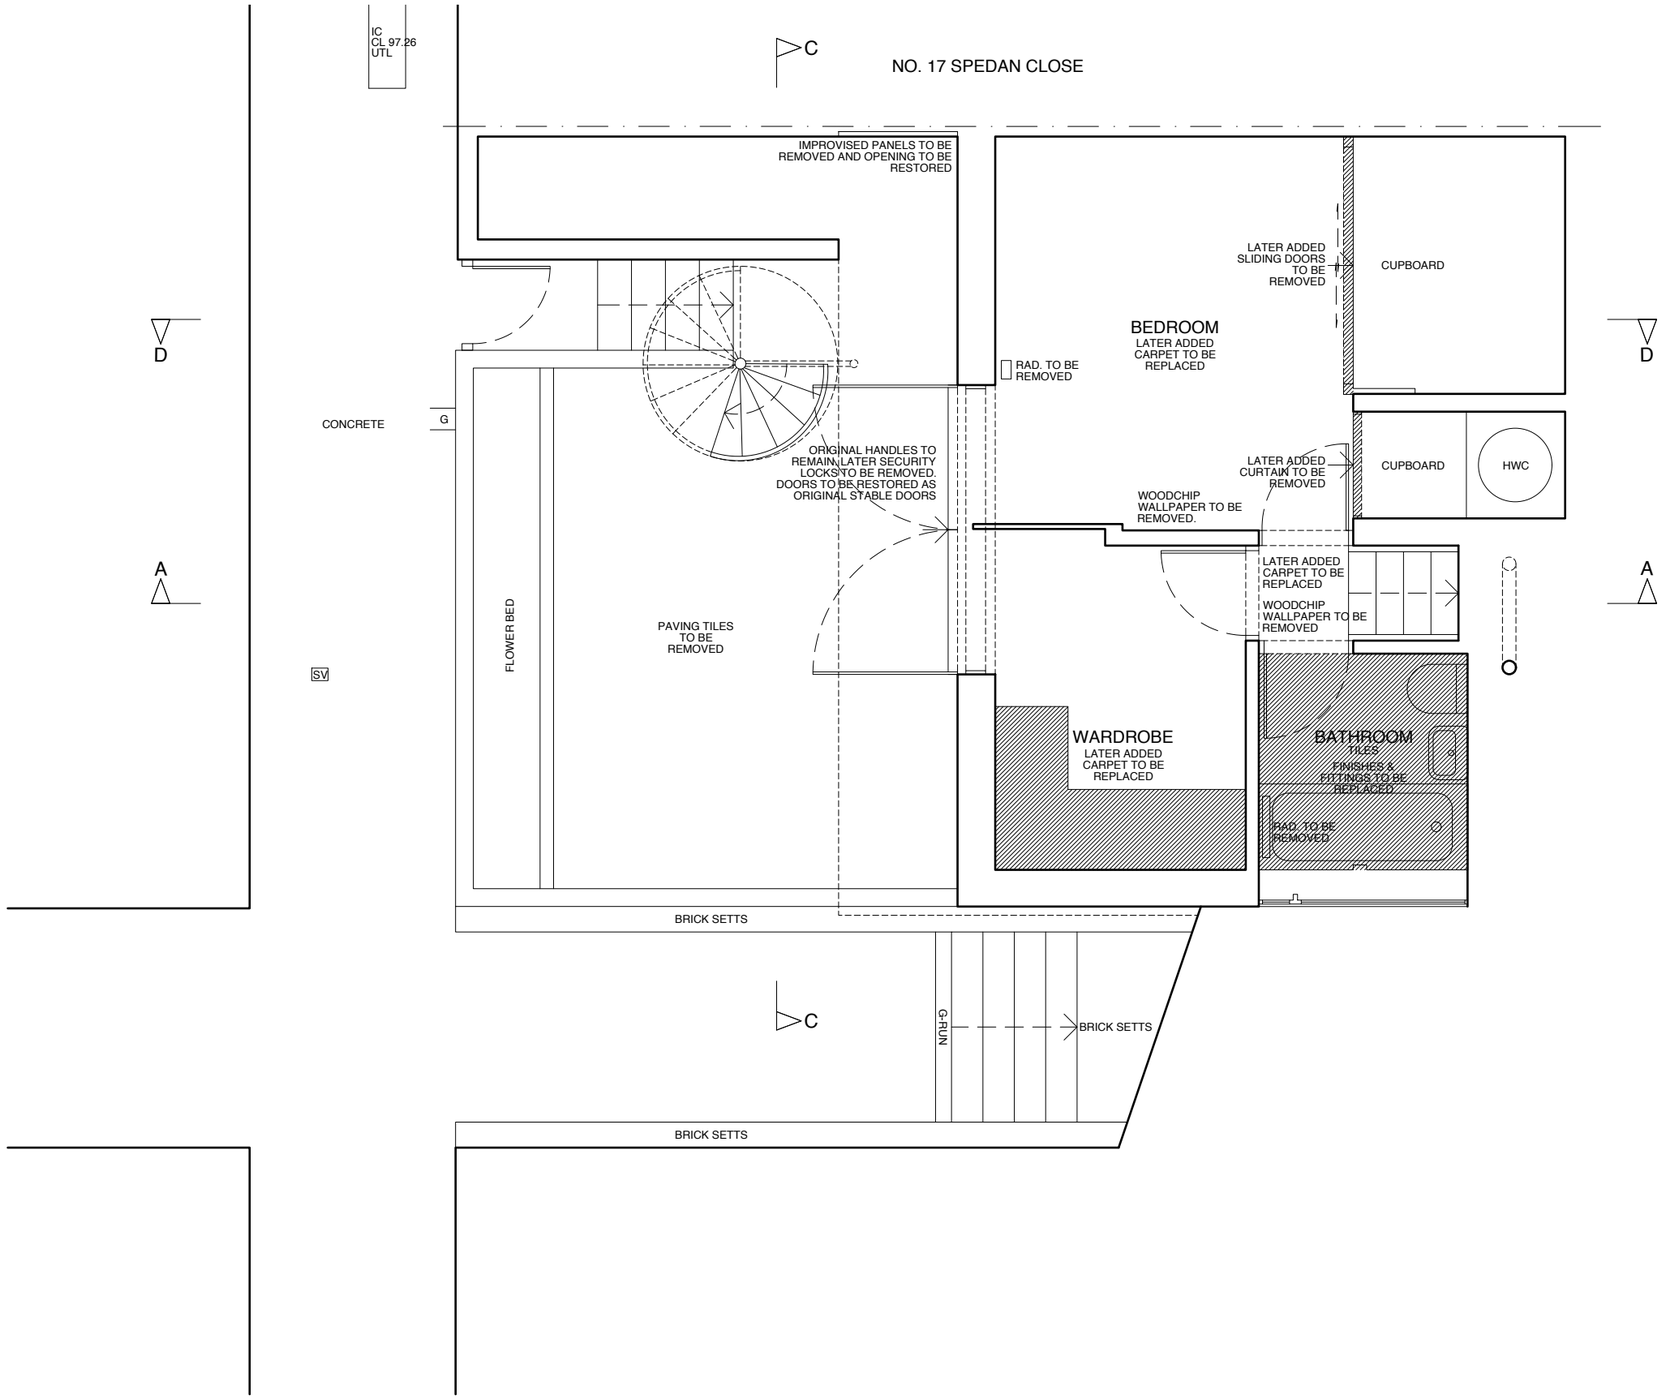

NOTES:

DO NOT SCALE FROM DRAWINGS. ALL DIMENSIONS ARE TO BE CHECKED ON SITE. INFORM ARCHITECT OF ANY DISCREPANCIES BETWEEN DRAWINGS AND SITE DIMENSIONS AS SOON AS POSSIBLE.

SCALE BAR (M)

0 1 2 3 4

N

ZMINKOWSKA DE BOISE ARCHITECTS	
PROJECT NAME: 18 SPEDAN CLOSE	
DRAWING NAME: STRIP OUT AND DEMOLITION PART LOWER GROUND FLOOR PLAN	
DRAWING STATUS: PLANNING	
DRAWING NUMBER: 2112.103	REVISION:
DATE: APRIL 2022	SCALE: 1:50 @ A3