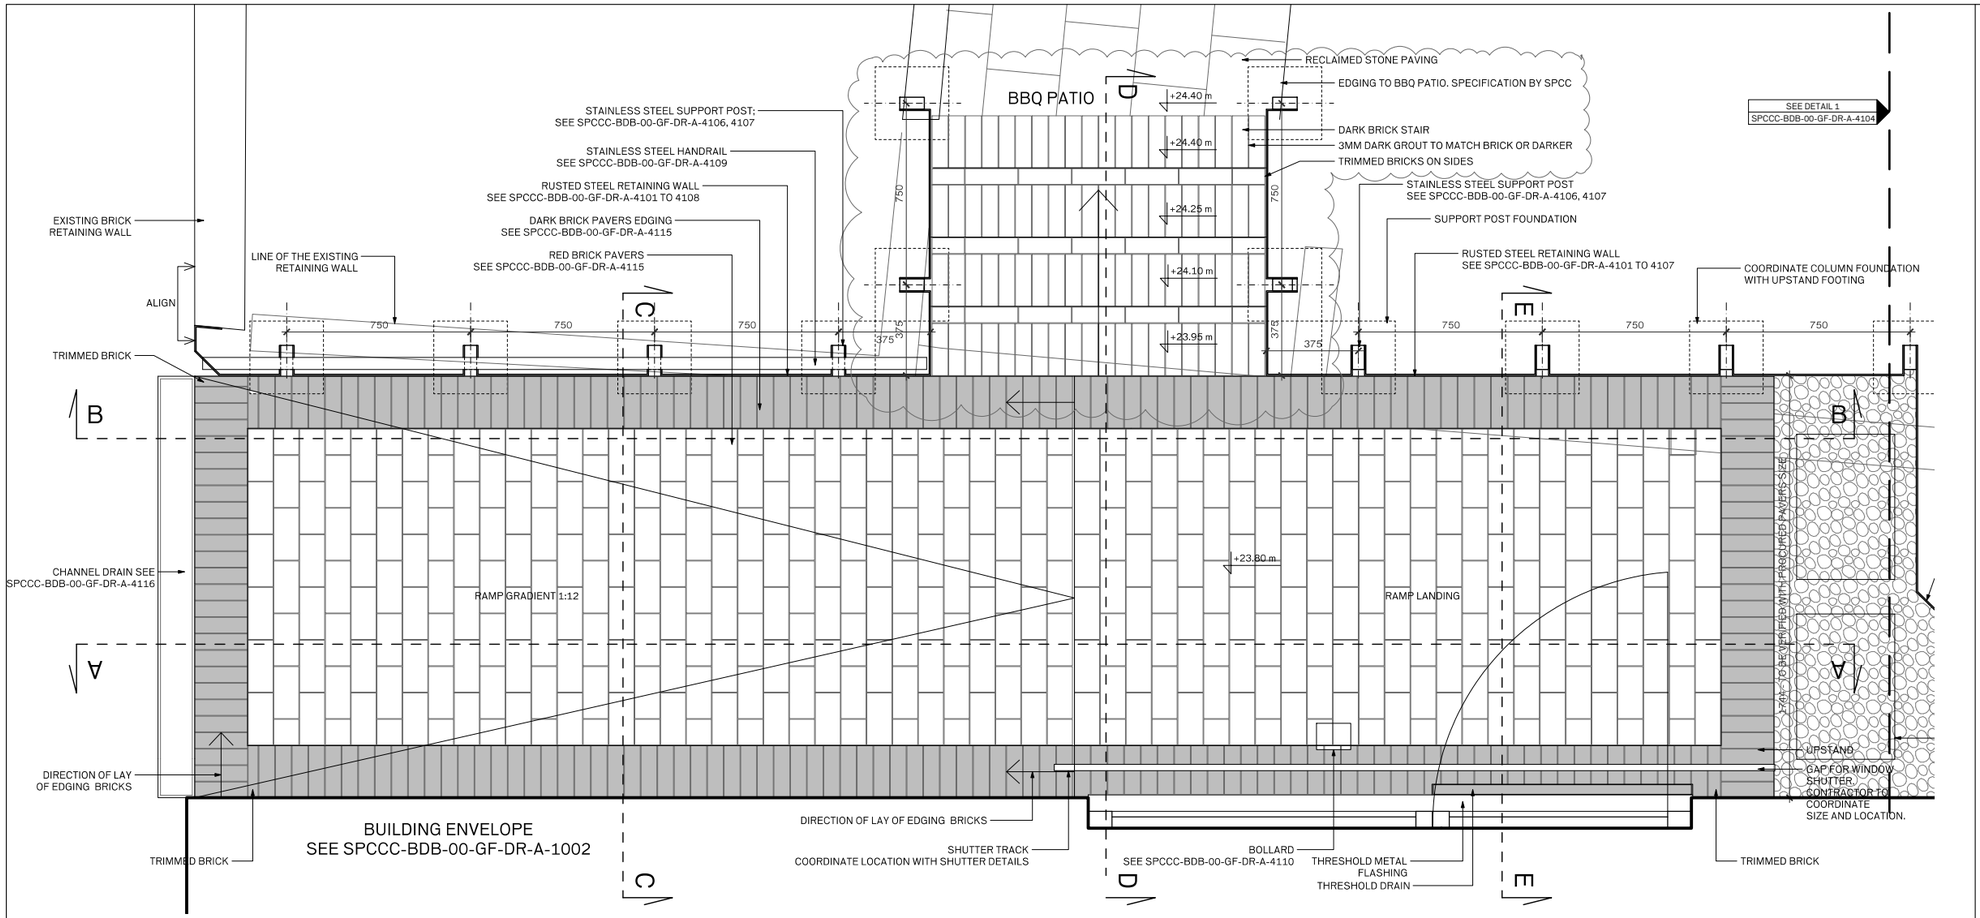

1 RAMP PLAN

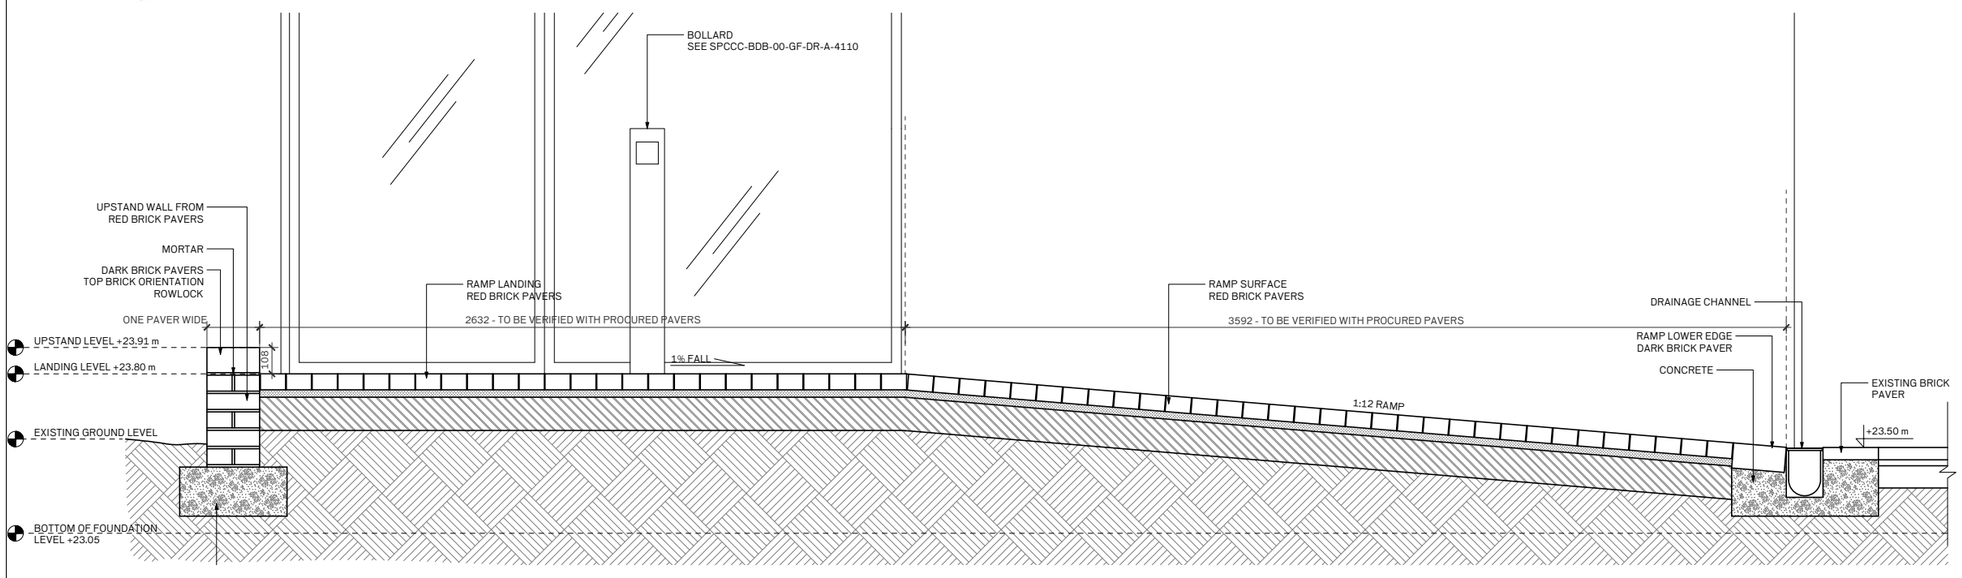

2 RAMP SECTION A-A

NOTES:

ALL DIMENSIONS IN MILLIMETERS UNLESS OTHERWISE NOTED.
ALL DIMENSIONS TO BE CONFIRMED ON SITE.
SPCC TO BE INFORMED OF ANY DISCREPANCIES BEFORE ANY ACTION IS TAKEN.

ALL PAVING WORKS TO BE COMPLIANT WITH BRITISH STANDARDS BS 7533-3:2005+A1:2009 AND BS 7533-2.

SUB BASE THICKNESS TO BE VERIFIED WITH ON SITE SOIL AND WATER LEVEL AS PER BS 7533-2.

ALL DIMENSIONS TO BE VERIFIED AGAINST MANUFACTURER INSTRUCTIONS AND RECOMMENDATIONS.

ALL LONGITUDINAL AND CROSS FALLS TO BE INTRODUCED ON SUBGRADE LEVEL.

ARCHITECT:

BILSKA DE BEAUPUY

9A LANCASTER DRIVE
NW3 4EY LONDON
UNITED KINGDOM

PROJECT:

ST PANCRAS CRUISING CLUB
NEW CLUBHOUSE
& BOATER FACILITIES

ST PANCRAS YACHT BASIN
CAMLEY ST, LONDON N1C 4PN

STATUS:

TECHNICAL DESIGN

DRAWING TITLE:

RAMP DETAILS 1

DRAWN BY:	*CHECKED BY:*
MB	
DATE:	*SCALE:*
05/10/2020	1:25 @ A3

DRAWING NO: SPCCC-BDB-00-GF-DR-A-4101 *REV:* P04