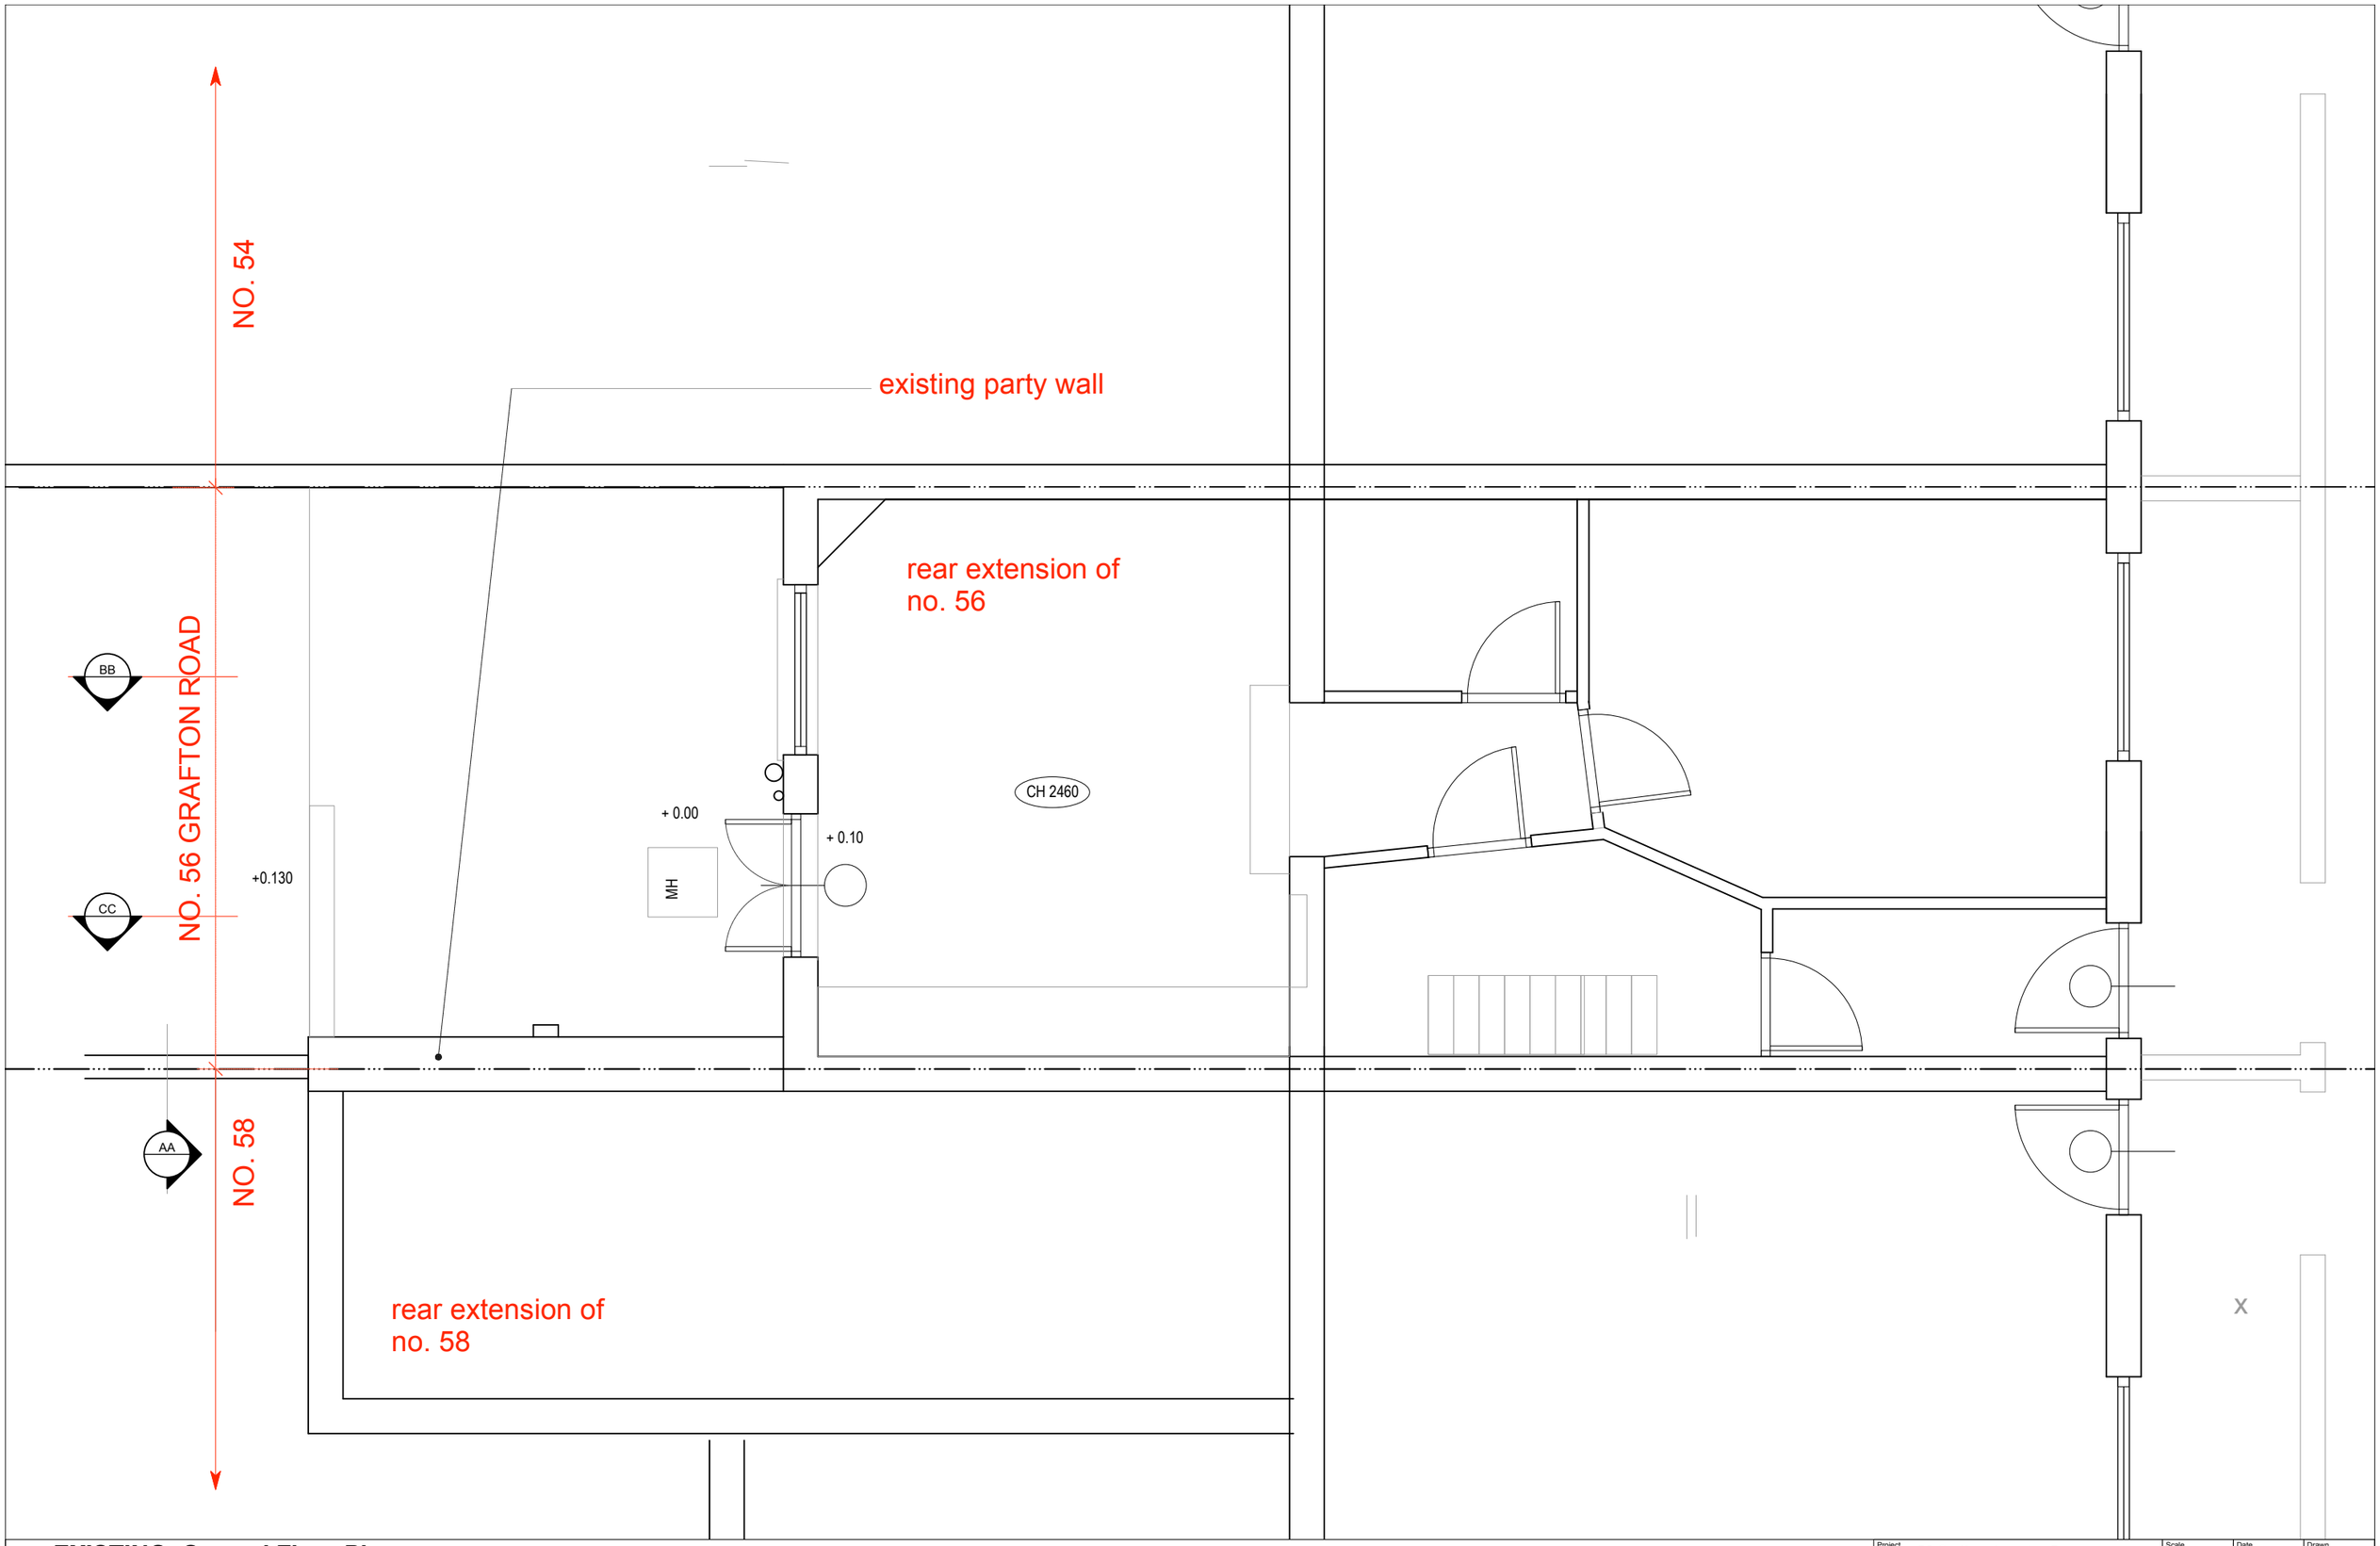

EXISTING Ground Floor Plan

N

0 0.5 1 2
[m]

For reference purposes only

KiiPArchitecture will be notified of any discrepancies in writing

© **kiiparchitecture** ltd 2022

Project: 56 Grafton Road NW5			Scale: 1:50@A3	Date: 19.03.22	Drawn: KL
Drawing: Existing Ground floor Plan			KiiPA ARCHITECTURE	
Project No.: 2211	Drawing No.: EX01	Revision Nxo.: -	T : 020 71938286 E : info@kiipa.co.uk W : www.kiipa.co.uk	