This drawing to be read in conjunction with all other contract documents and specifications and all other consultants drawings.

All levels and dimensions should be checked on site and any discrepancies notified to the Architect prior to proceeding with.

No drawing should be reproduced in any form without prior written permission and shall remain the property of Heat Island ltd.

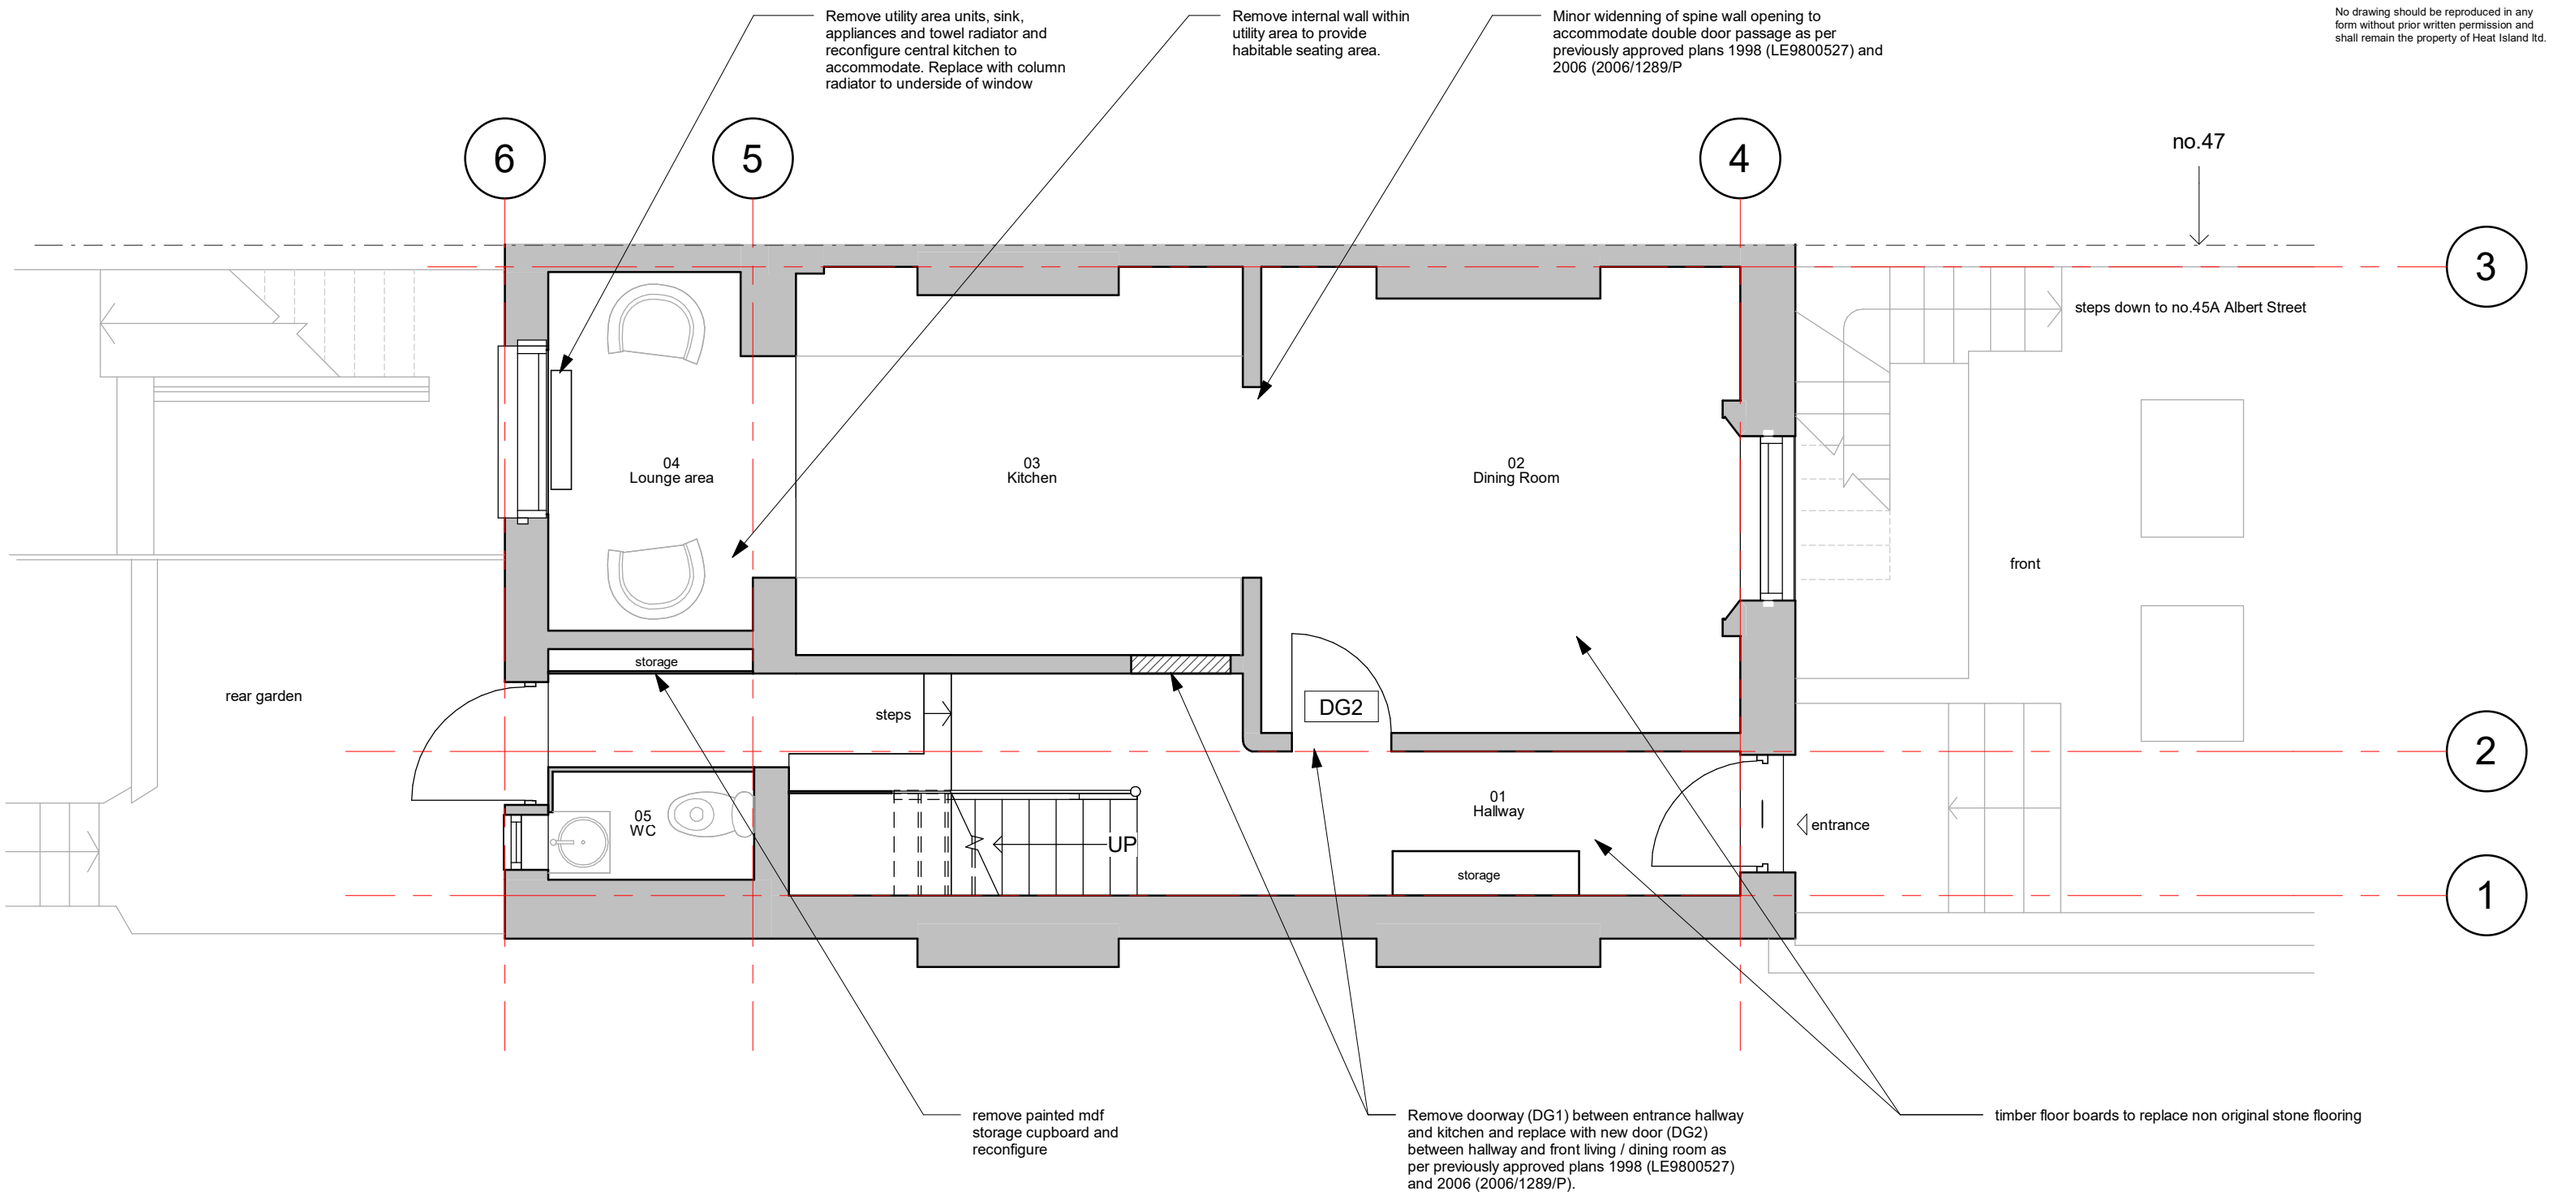

1 0 G PROPOSED PLAN

1 : 50

0 1 2 3 4 5

Meters

N

project
45 Albert Street,
London, NW1 7LX

drawing
PROPOSED GRD FLR PLAN

number
175- 111- 3P

date
31/03/2022

scale
1 : 50@A3

revision

HEAT ISLAND LTD

info@heat-island.com
https://heat-island.com