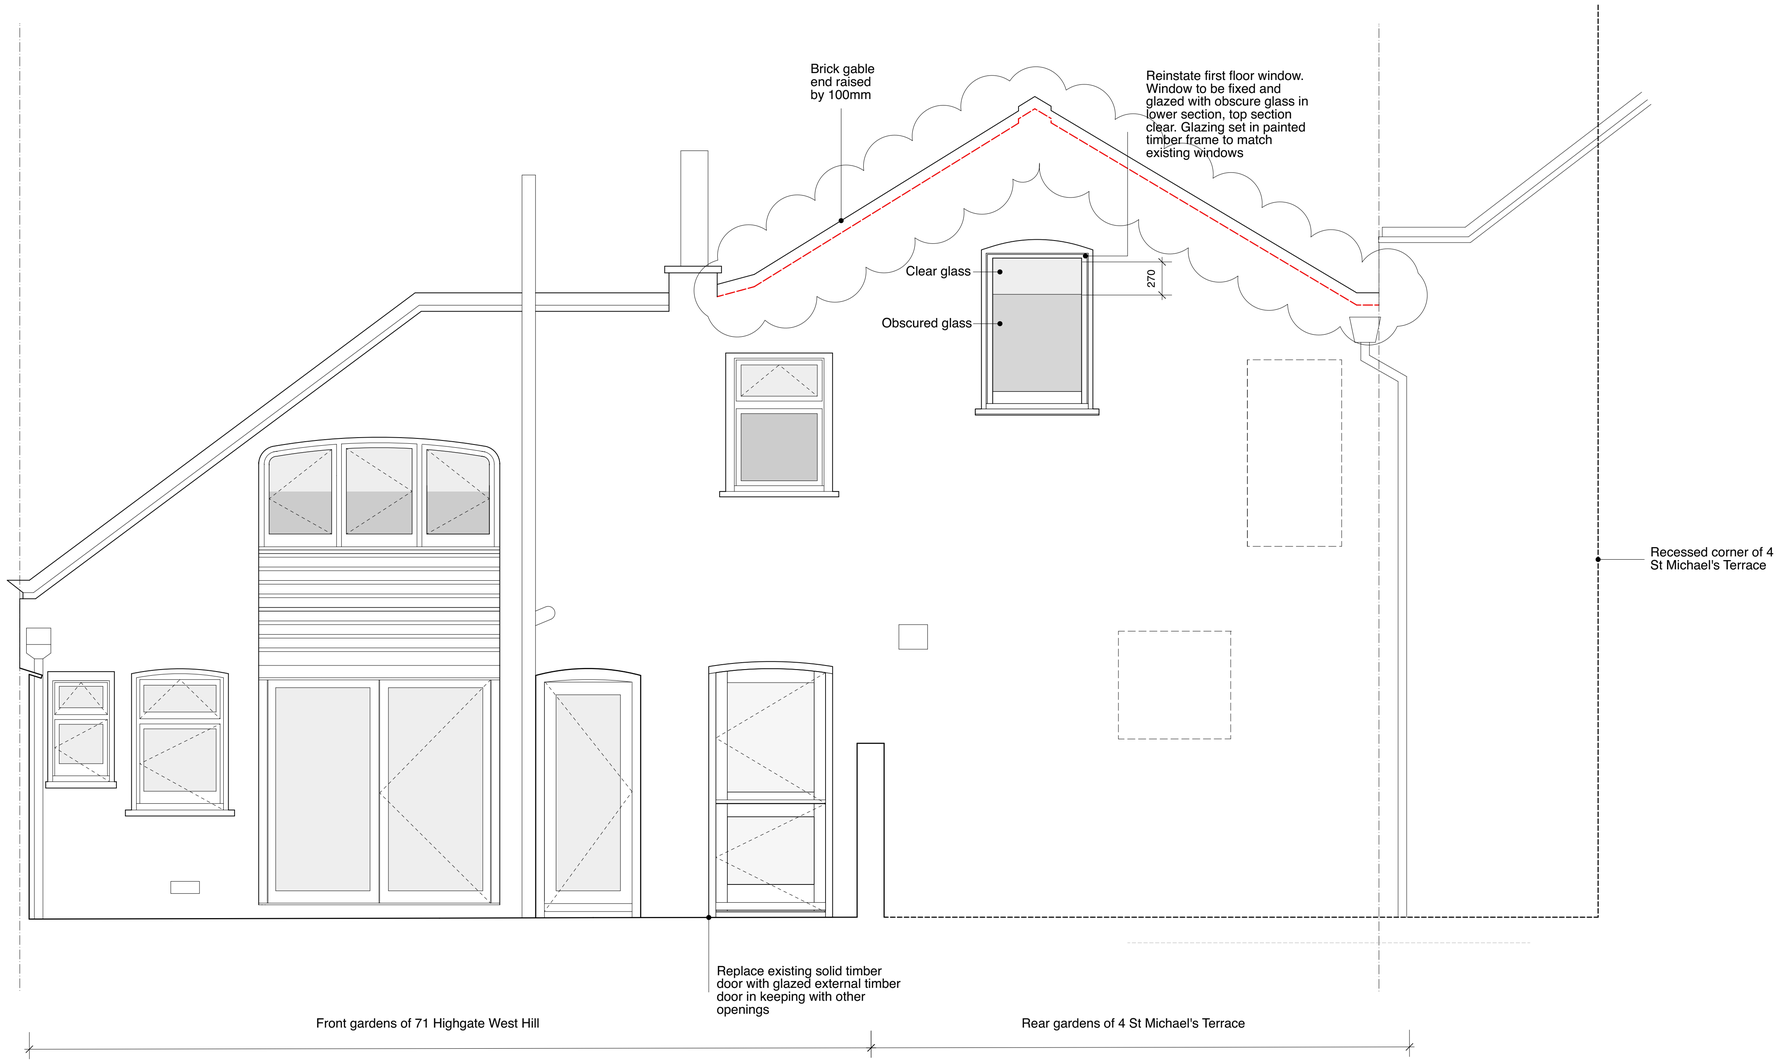

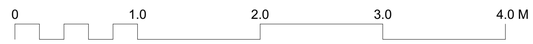

no.	date	revision
A	27.04.22	Raised roof level amendment

no.	date	revision

no.	date	revision

Yabsley Stevens Architects Ltd shall have no responsibility made of this document other than for that which it was prepared and issued.

Any drawing errors or divergences should be brought to the attention of Yabsley Stevens Architects.

All dimensions should be checked on site. Do not scale from this drawing.

© **YABSLEY STEVENS** ARCHITECTS LTD

YABSLEY STEVENS ARCHITECTS LTD
18a Broadlands Road London N6 4AN
T - 020 8341 5066 F - 020 8341 5938 mail@ysa.uk.com

project title - client
71 Highgate West Hill
London N6 6BU
Richard Sumray and Lise Dulniak

drawing status
Planning

drawing title
Proposed Front Elevation

project number
1912

drawing no.
10A1004

scale
1:25 @ A1 / 1:50 @ A3

date
17.12.2020

revision
A