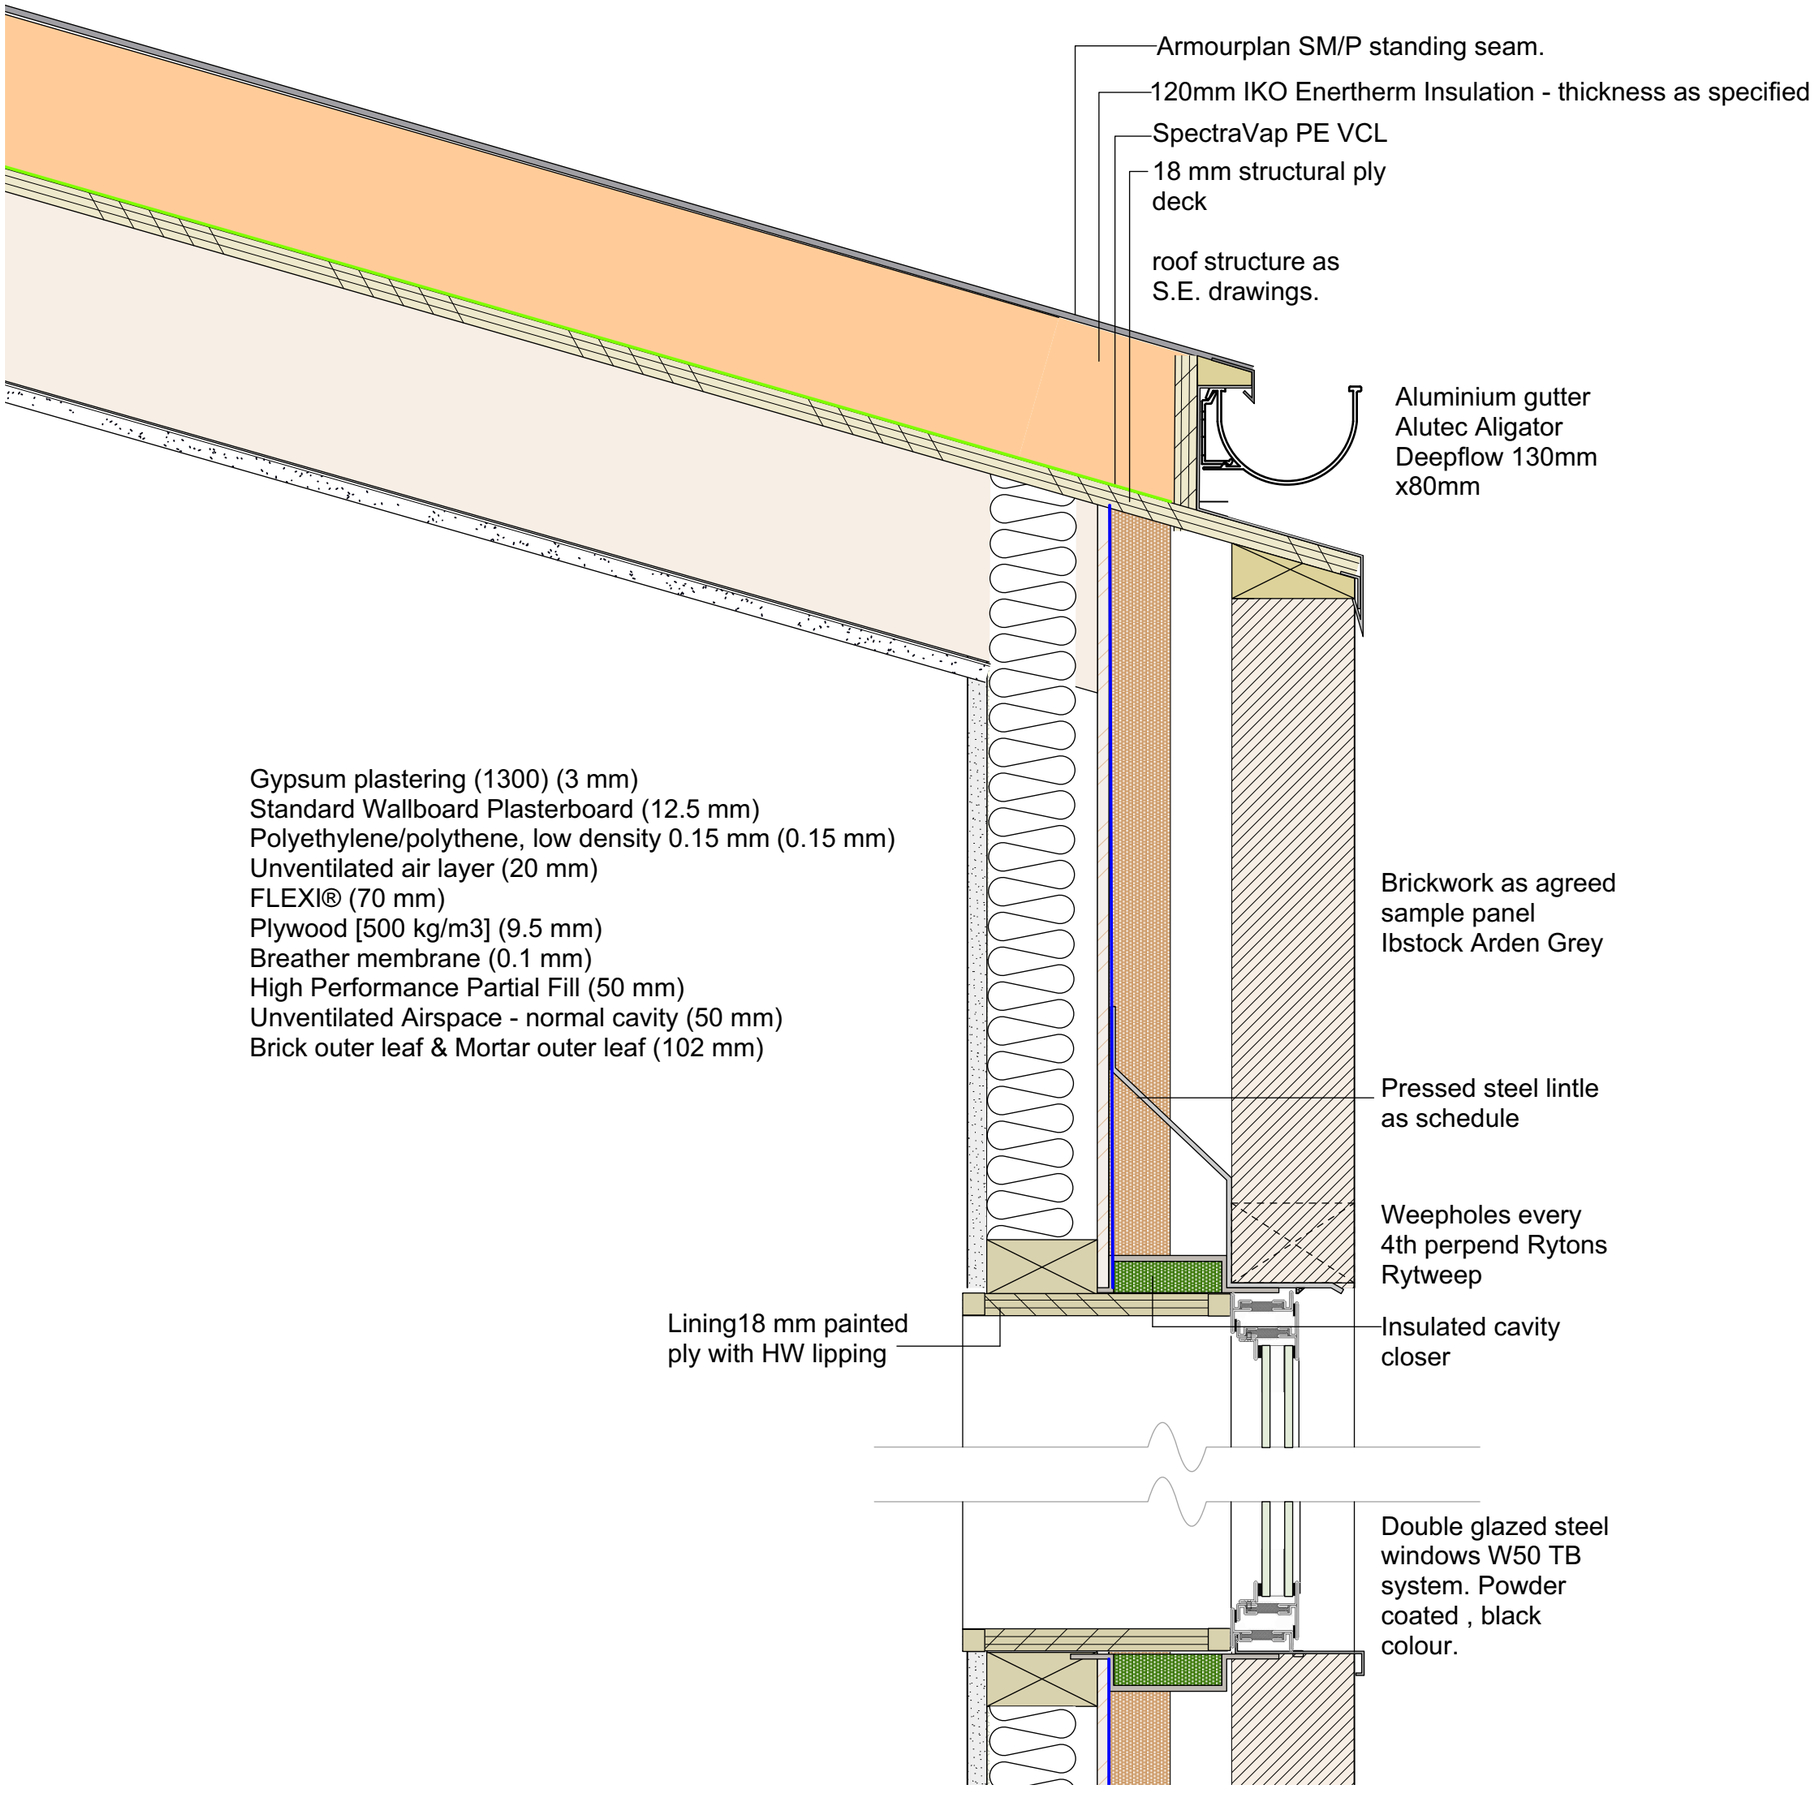

Date	No.	Revision Notes

Date	No.	Issue Notes

Barker Shorten Achitects LLP
108 Oldfield Road
London N16 0RJ

020 7993 2060
studio@barkershorten.com

Project Title

Extension at rear and alterations

15 a Thurlow Road
NW3 5PL

Sheet Title

Details A

Sheet Scale	Drawn By
1:5@A3	
Total Sheets	**Reviewed By**
6	

File Name

F:\current projects\541 15a Thurlow Road\541220402b.rvex

Sheet No.

Project0 - Number

03

Suitability

Code - Description

Construction